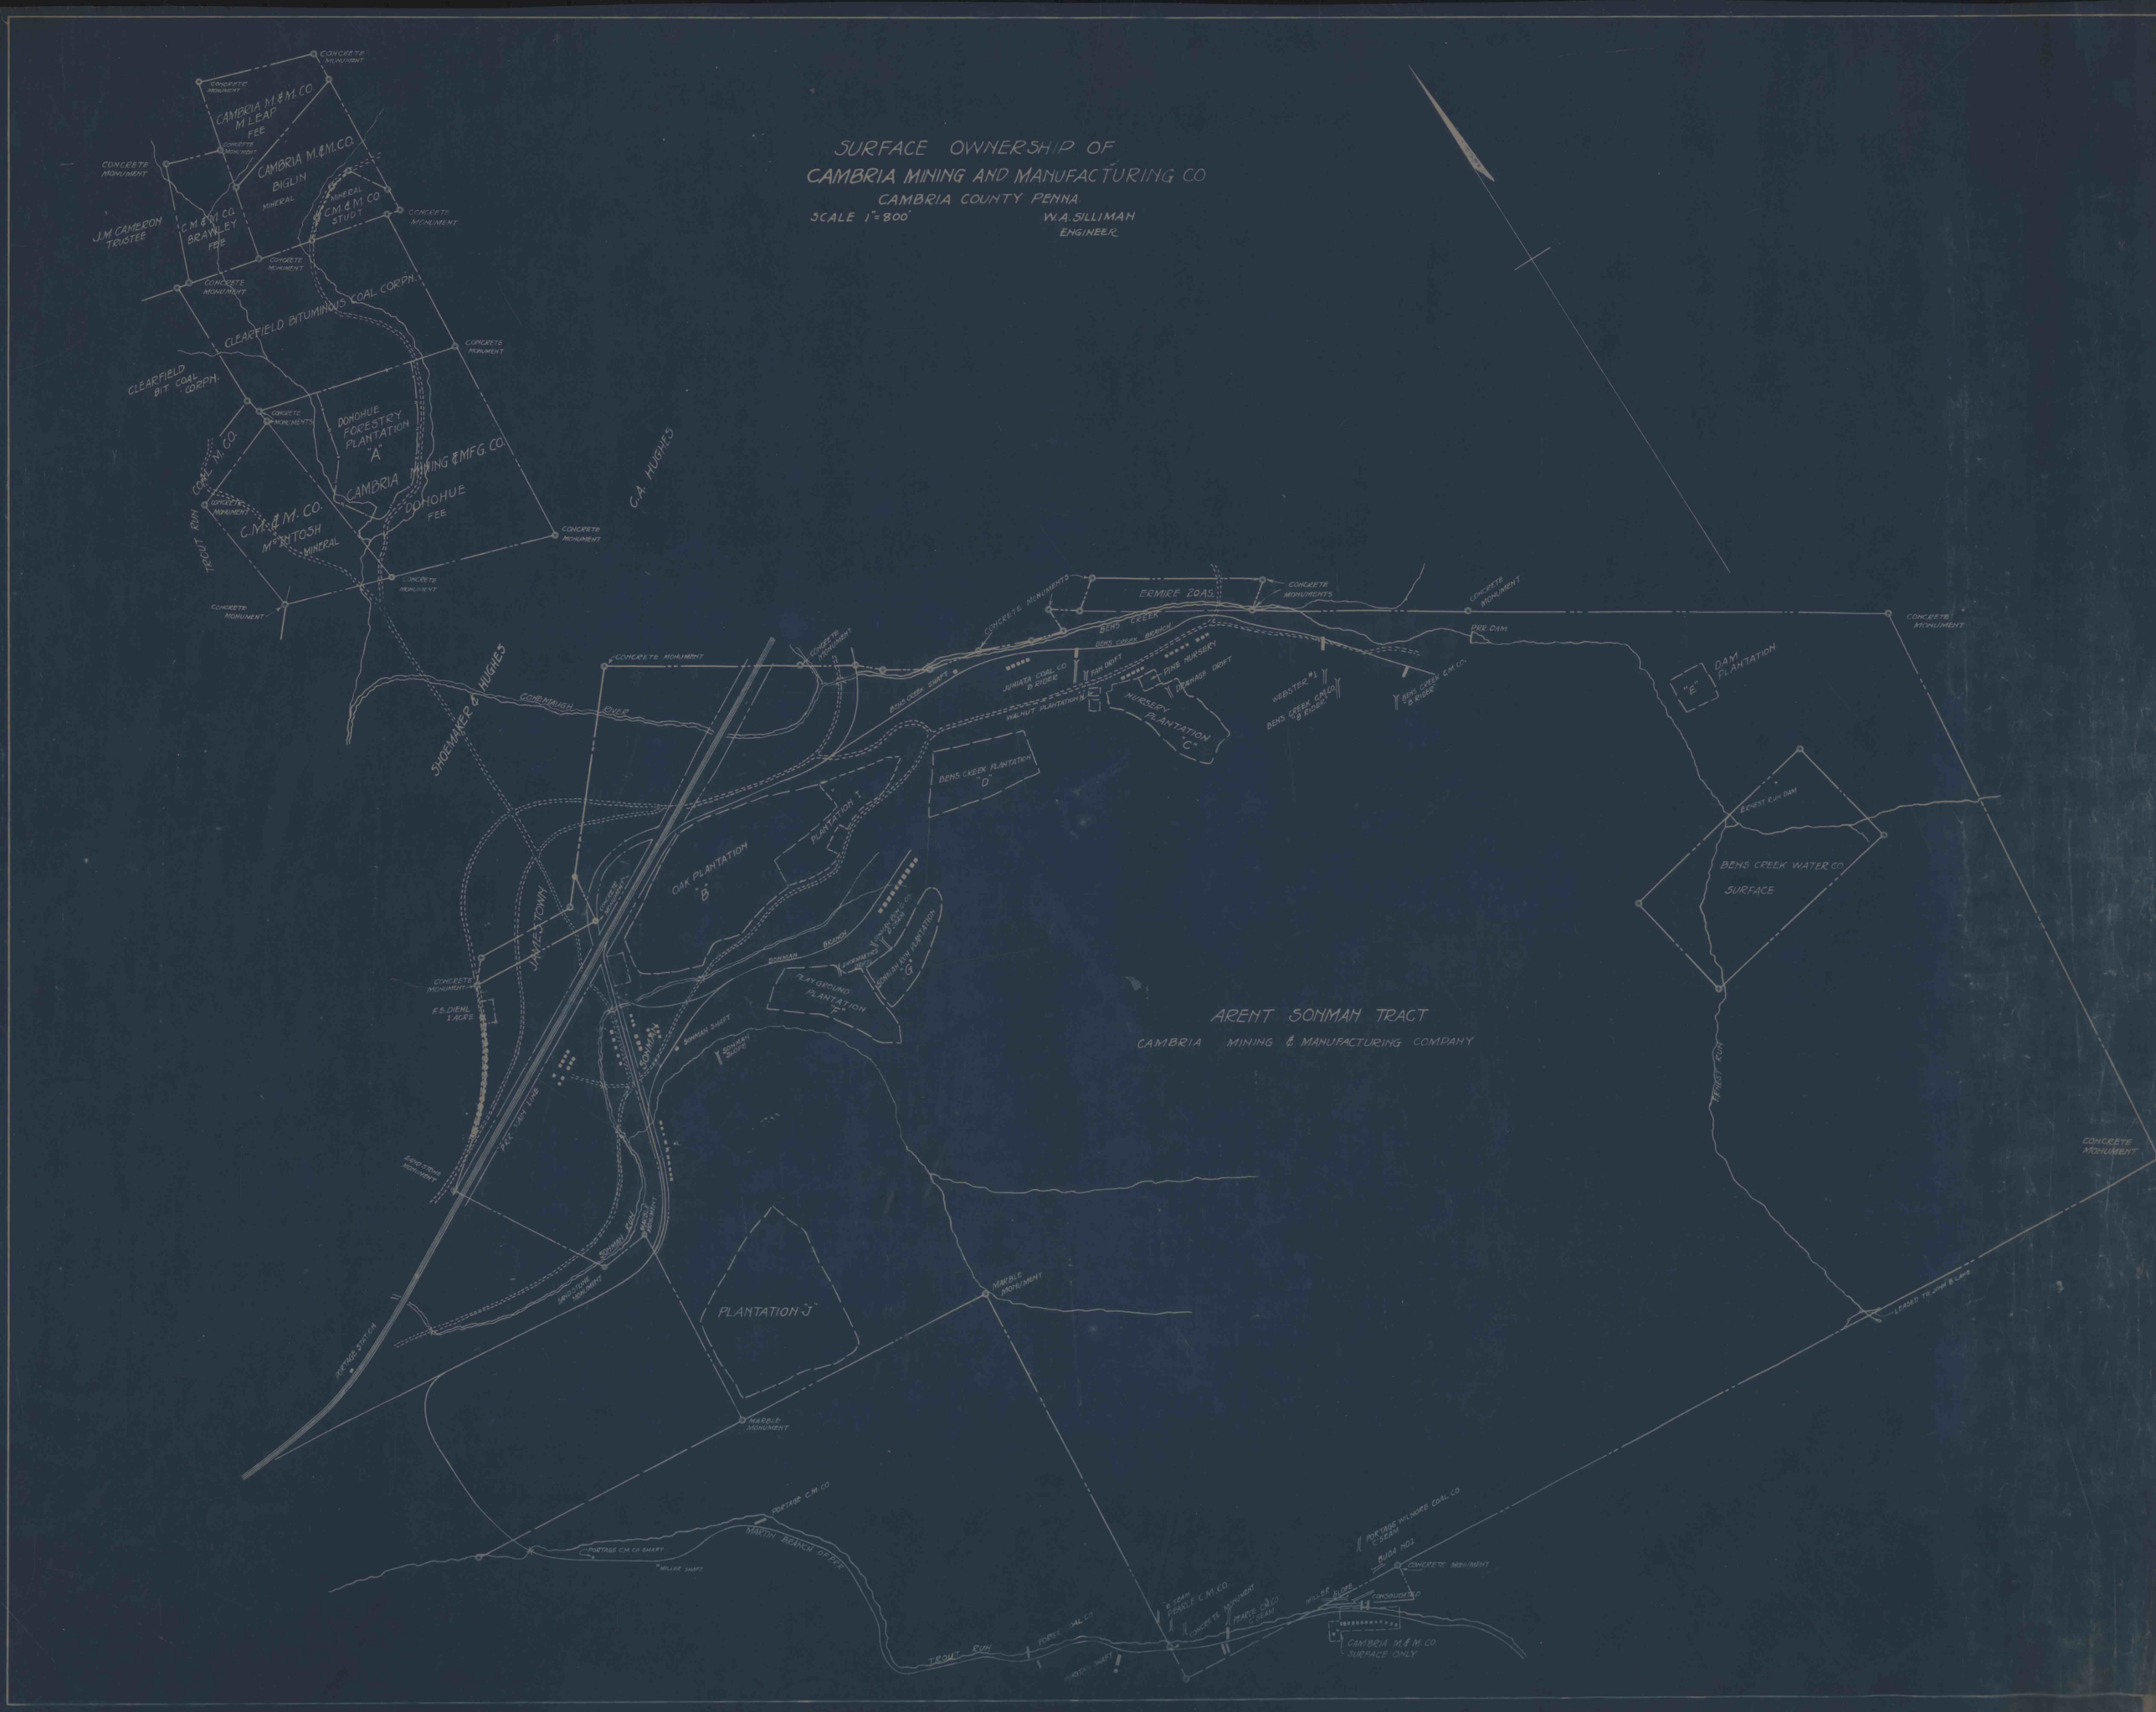
SURFACE OWNERSHIP OF
CAMBRIA MINING AND MANUFACTURING CO
CAMBRIA COUNTY PENNA.
SCALE 1"=800'
W.A. SILLIMAN
ENGINEER
CAMBRIA M.&M. CO.
M LEAP
FEE
CAMBRIA M.&M. CO.
BIGLIN
MINERAL
C.M.&M. CO.
STUDT
J.M. CAMERON
TRUSTEE
C.M.&M. CO.
BRAWLEY
FEE
CLEARFIELD BITUMINOUS COAL CORPN.
CLEARFIELD
BIT. COAL
CORPN.
DONOHUE
FORESTRY
PLANTATION
"A"
CAMBRIA MINING & MFG. CO.
DONOHUE
FEE
C.M.&M. CO.
McINTOSH
MINERAL
TROUT RUN
C.A. HUGHES
SHOEMAKER & HUGHES
CONEMAUGH RIVER
ERMIRE 20 AS.
BENS CREEK
BENS CREEK BRANCH
JUNIATA COAL CO
B RIDER
WALNUT PLANTATION
FAN DRIFT
PINE NURSERY
DRAINAGE DRIFT
NURSERY
PLANTATION
"C"
WEBSTER #1
BENS CREEK C.M.CO.
"B RIDER"
PRR DAM
DAM
PLANTATION
"E"
BENS CREEK PLANTATION
"D"
OAK PLANTATION
"B"
PLANTATION I
JAMESTOWN
F.S. DIEHL
1 ACRE
SONMAN BRANCH
PLAYGROUND
PLANTATION
"F"
SONMAN RUN PLANTATION
"G"
SONMAN SHAFT
SONMAN SLOPE
SONMAN
PRR MAIN LINE
SAND STONE
MONUMENT
PORTAGE STATION
PLANTATION "J"
MARBLE
MONUMENT
ARENT SONMAN TRACT
CAMBRIA MINING & MANUFACTURING COMPANY
BENS CREEK WATER CO.
SURFACE
ERNEST RUN
ERNEST RUN DAM
LEASED TO JOHN B LANG
PORTAGE C.M. CO
MARTIN BRANCH OF PRR
PORTAGE C.M. CO SHAFT
MILLER SHAFT
TROUT RUN
PORTAGE COAL CO
PORTAGE WILMORE COAL CO
C SEAM
BUDA NO.1
CONCRETE MONUMENT
CONSOLIDATED
CAMBRIA M.&M. CO.
SURFACE ONLY