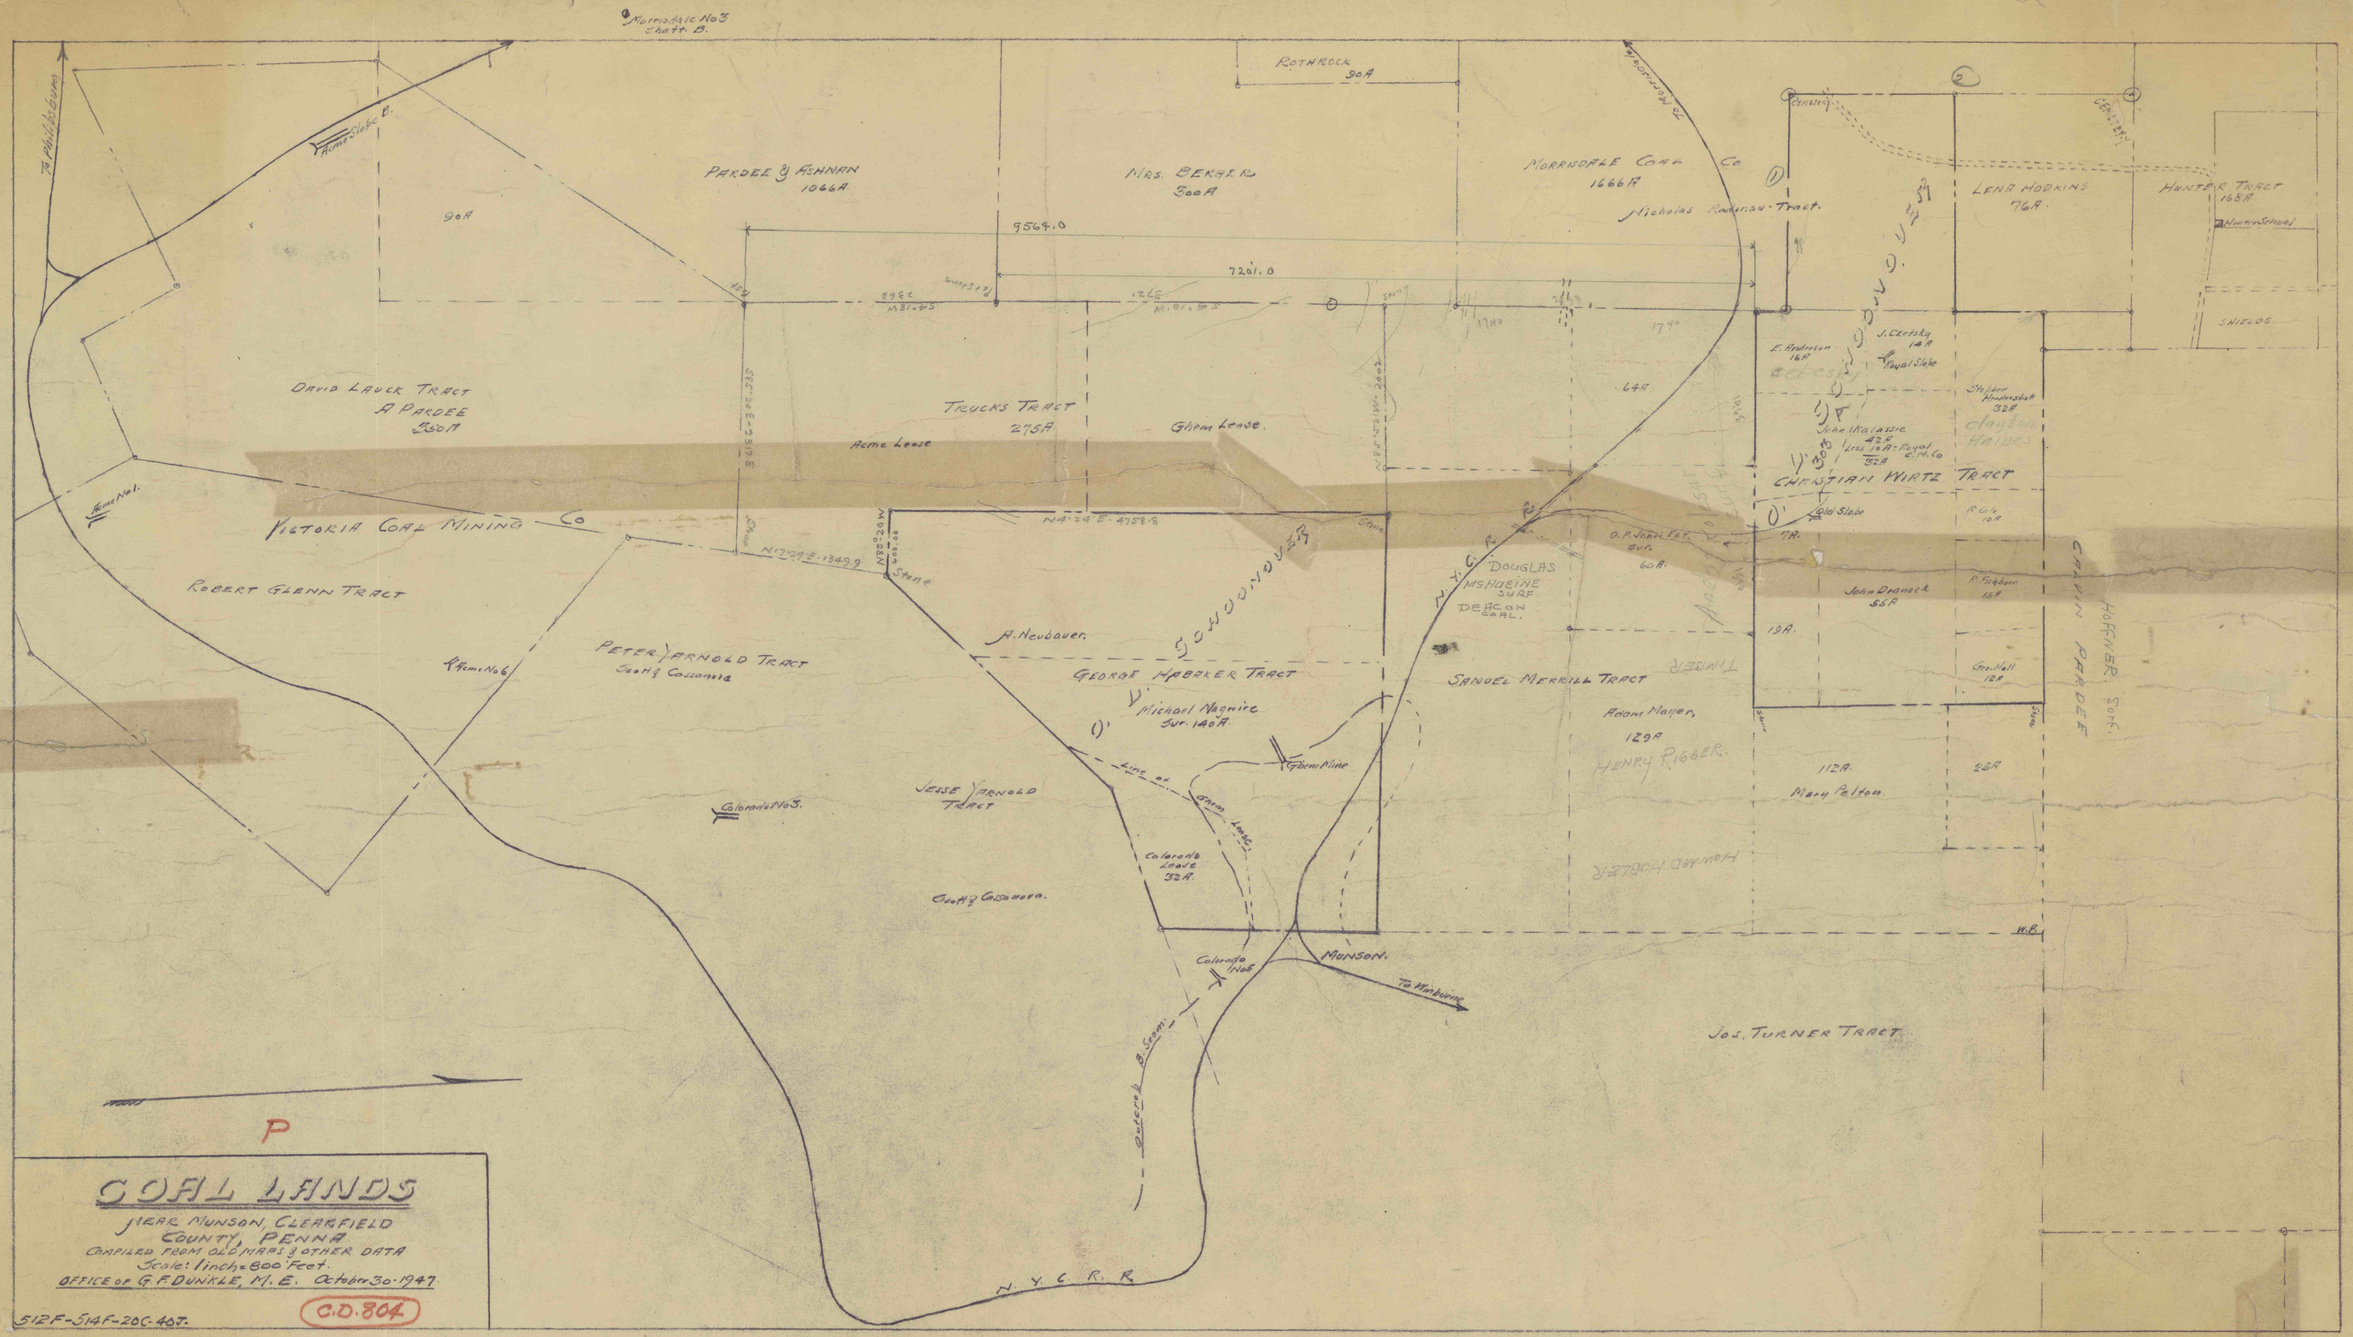

Morrisdale No 3 Shaft B.
Acme Slope B.
To Philipsburg
PARDEE & ASHMAN 1066A
MRS. BERGER 300A
ROTHROCK 90A
MORRISDALE COAL CO 1666A
Nicholas Radenau Tract
LENA HOPKINS 76A
HUNTER TRACT 168A
Hunter School
SHIELDS
90A
9564.0
7201.0
DAVID LAUCK TRACT A PARDEE 350A
TRUCKS TRACT 275A
Acme Lease
Glenn Lease
64A
E. Anderson 16A
J. Czetsky 14A
Royal Slope
John Kalassie 42A
Less 10A = Royal C.M. Co 32A
Stebbe Hindershott 32A
Clayton Haines
CHRISTIAN WIRTZ TRACT
Old Slope
R. Cole 10A
VICTORIA COAL MINING CO
Acme No 1
N 17°24' E 1349.9
N 4°24' E 4758.8
Stone
ROBERT GLENN TRACT
O. P. John Est. Sur. 60A
DOUGLAS McHUEINE SURF. DEACON COAL
John Draneck 55A
R. Fishburn 15A
19A
A. Neubauer
PETER YARNOLD TRACT
Scott & Cassanova
Acme No 6
GEORGE HABAKER TRACT
Michael Nagwire Sur. 140A
SAMUEL MERRILL TRACT
Adam Mayer 129A
HENRY RIGGER
Geo. Hall 12A
112A
Mary Pelton
25A
HOFFNER SURF.
CALVIN PARDEE
Glenn Mine
Line of Glenn Lease
JESSE YARNOLD TRACT
Colorado No 3
Colorado Lease 32A
Scott & Cassanova
HOWARD HOBLER
Colorado No 5
MUNSON
To Winburne
JOS. TURNER TRACT
Outcrop B. Seam
N. Y. C. R. R.
P
COAL LANDS
NEAR MUNSON, CLEARFIELD COUNTY, PENNA
COMPILED FROM OLD MAPS & OTHER DATA
Scale: 1 inch = 800 Feet.
OFFICE OF G. F. DUNKLE, M. E. October 30. 1947.
512F-514F-20C-40J.
C.D. 804

3861