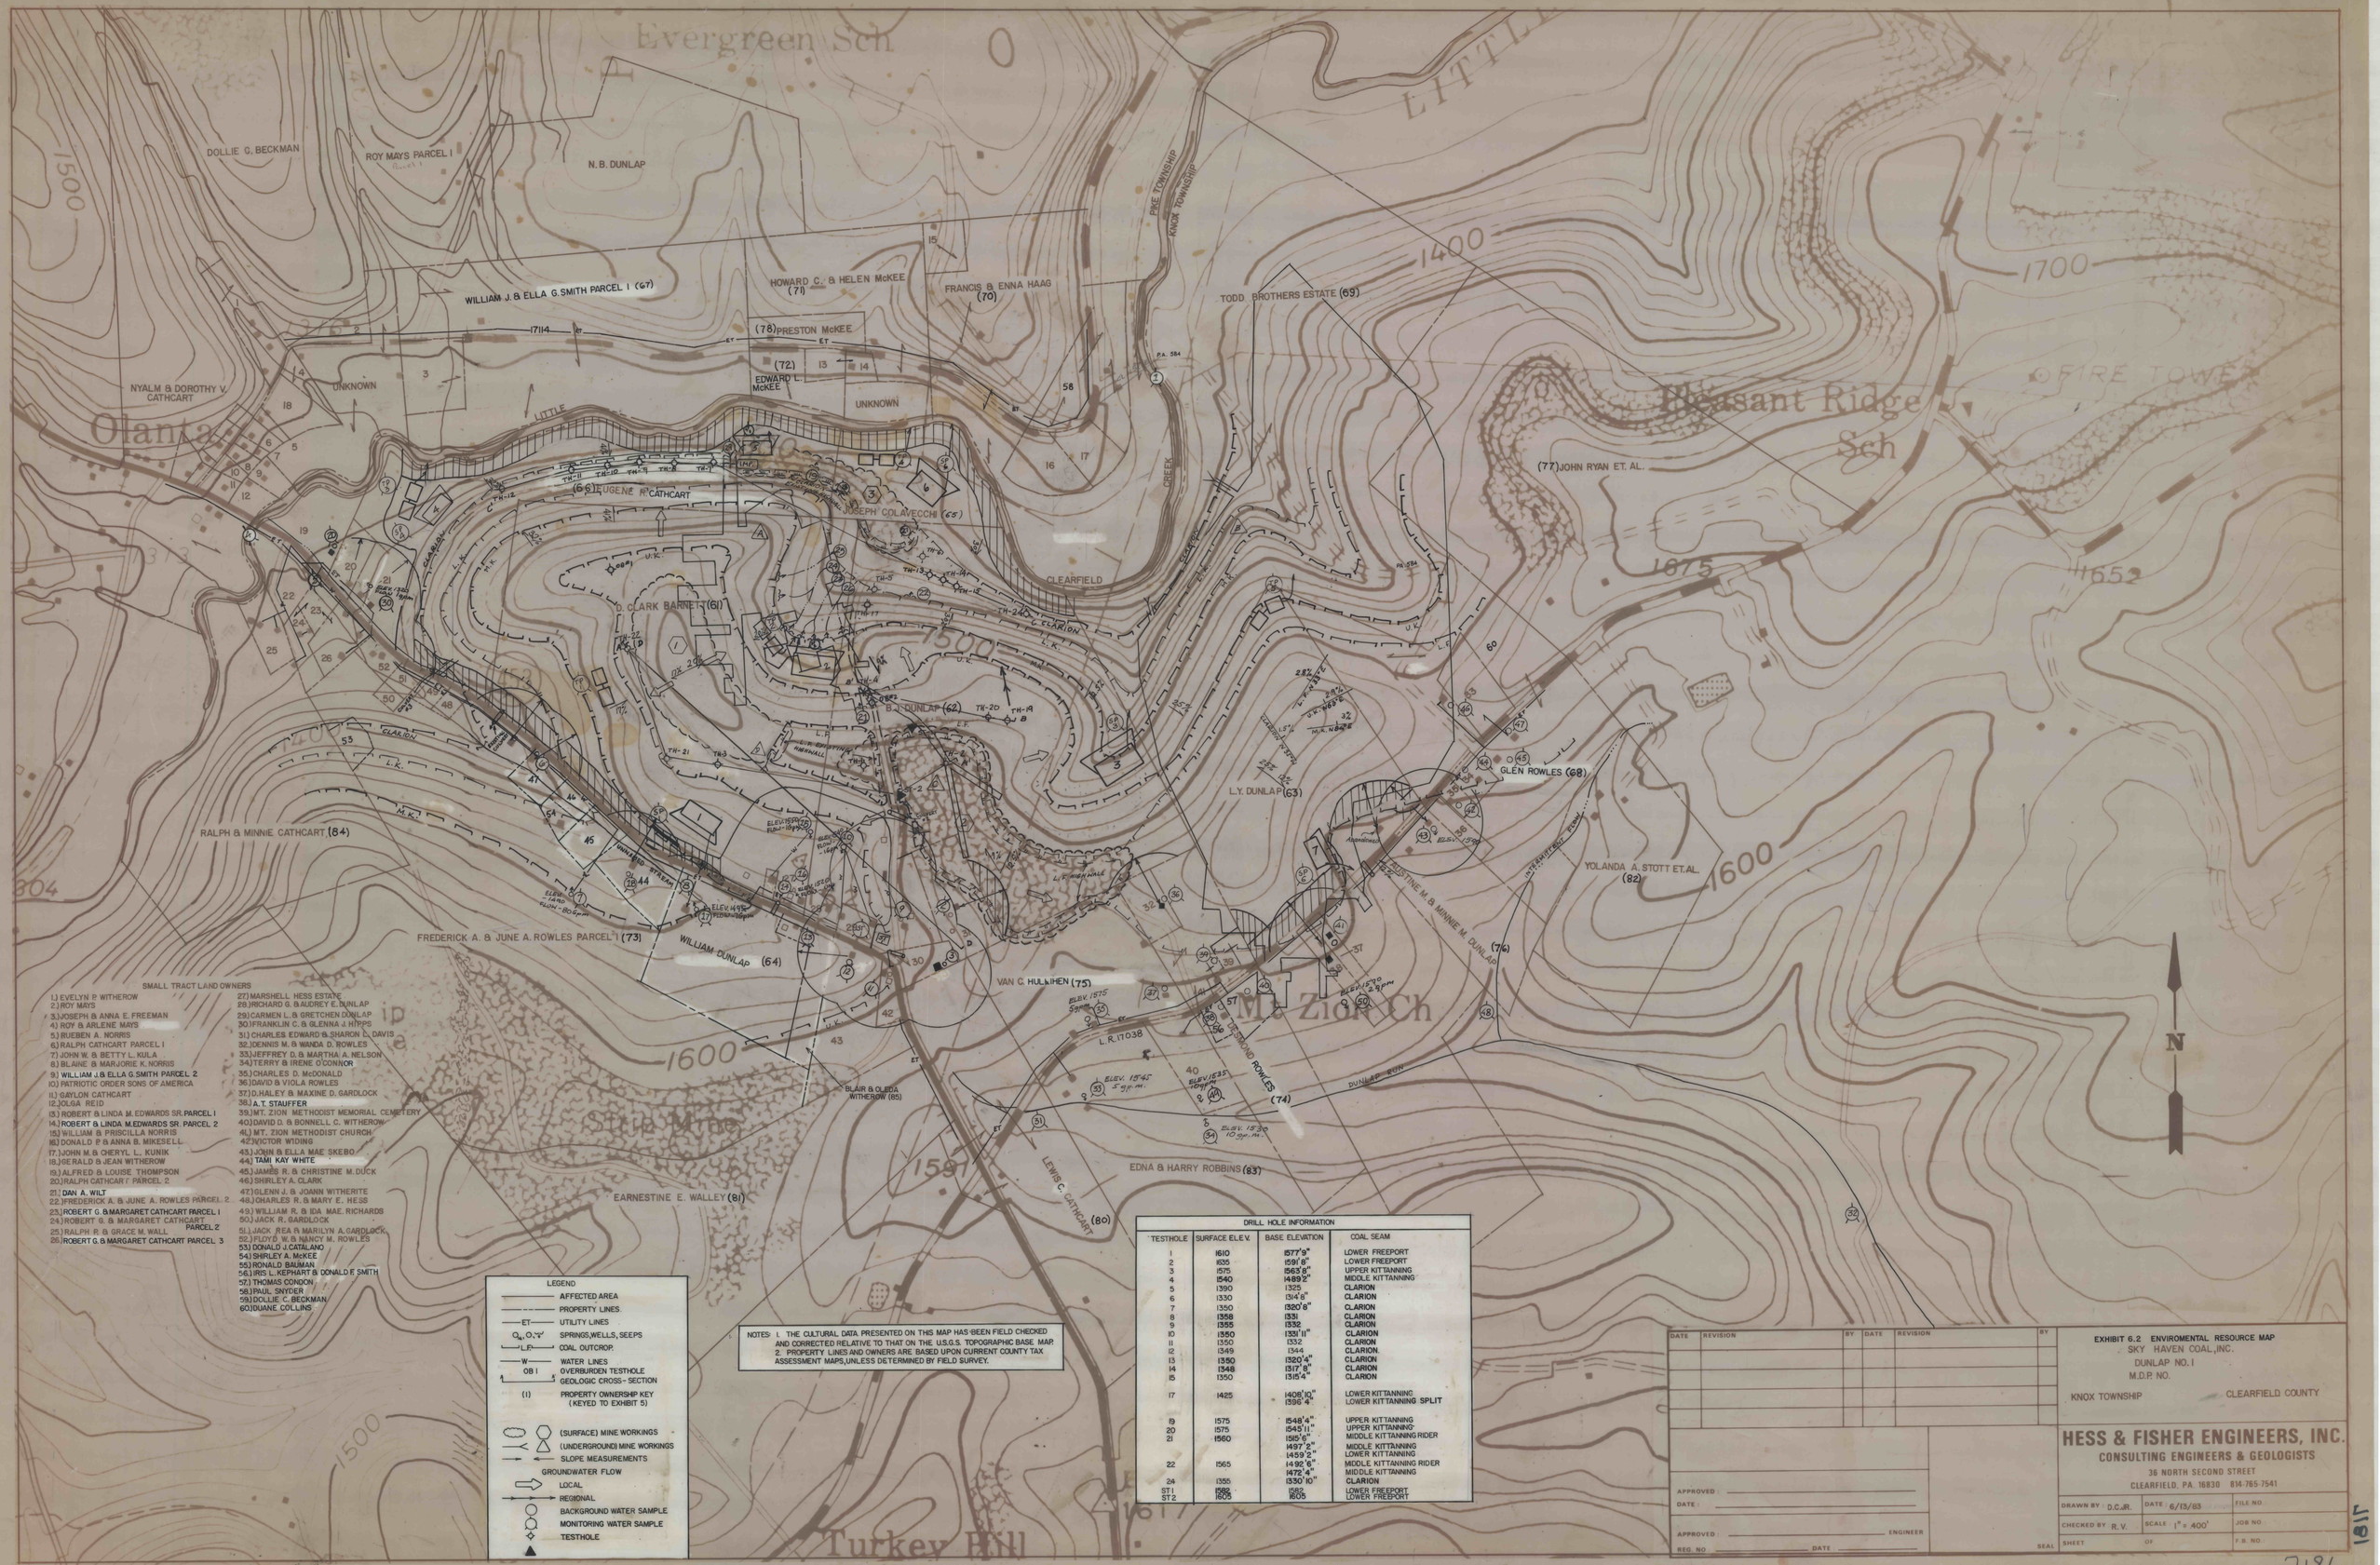

SMALL TRACT LAND OWNERS

1.) EVELYN P. WITHEROW
2.) ROY MAYS
3.) JOSEPH & ANNA E. FREEMAN
4.) ROY & ARLENE MAYS
5.) RUEBEN A. NORRIS
6.) RALPH CATHCART PARCEL I
7.) JOHN W. & BETTY L. KULA
8.) BLAINE & MARJORIE K. NORRIS
9.) WILLIAM J. & ELLA G. SMITH PARCEL 2
10.) PATRIOTIC ORDER SONS OF AMERICA
11.) GARLON CATHCART
12.) OLGA REID
13.) ROBERT & LINDA M. EDWARDS SR. PARCEL I
14.) ROBERT & LINDA M. EDWARDS SR. PARCEL 2
15.) WILLIAM & PRISCILLA NORRIS
16.) DONALD P. & ANNA B. MIKESELL
17.) JOHN M. & CHERYL L. KUNIK
18.) GERALD & JEAN WITHEROW
19.) ALFRED & LOUISE THOMPSON
20.) RALPH CATHCART PARCEL 2
21.) DAN A. WILT
22.) FREDERICK A. & JUNE A. ROWLES PARCEL 2
23.) ROBERT G. & MARGARET CATHCART PARCEL I
24.) ROBERT G. & MARGARET CATHCART PARCEL 2
25.) RALPH R. & GRACE M. WALL
26.) ROBERT G. & MARGARET CATHCART PARCEL 3
27.) MARSHELL HESS ESTATE
28.) RICHARD G. & AUDREY E. DUNLAP
29.) CARMEN L. & GRETCHEN DUNLAP
30.) FRANKLIN C. & GLENNA J. HIPPS
31.) CHARLES EDWARD & SHARON C. DAVIS
32.) DENNIS M. & WANDA D. ROWLES
33.) JEFFREY D. & MARTHA A. NELSON
34.) TERRY & IRENE O'CONNOR
35.) CHARLES D. McDONALD
36.) DAVID & VIOLA ROWLES
37.) D. HALEY & MAXINE D. GARDLOCK
38.) A. T. STAUFFER
39.) MT. ZION METHODIST MEMORIAL CEMETERY
40.) DAVID D. & BONNELL C. WITHEROW
41.) MT. ZION METHODIST CHURCH
42.) VICTOR WIDING
43.) JOHN B. & ELLA MAE SKEBO
44.) TAMI KAY WHITE
45.) JAMES R. & CHRISTINE M. DUCK
46.) SHIRLEY A. CLARK
47.) GLENN J. & JOANN WITHERITE
48.) CHARLES R. & MARY E. HESS
49.) WILLIAM R. & IDA MAE RICHARDS
50.) JACK R. GARDLOCK
51.) JACK REA & MARILYN A. GARDLOCK
52.) FLOYD W. & NANCY M. ROWLES
53.) DONALD J. CATALANO
54.) SHIRLEY A. McKEE
55.) RONALD BAUMAN
56.) IRIS L. KEPHART & DONALD F. SMITH
57.) THOMAS CONDON
58.) PAUL SNYDER
59.) DOLLIE C. BECKMAN
60.) DUANE COLLINS

LEGEND

- AFFECTED AREA
- PROPERTY LINES
- ET — UTILITY LINES
- Q_s, Q_c, "Q" — SPRINGS, WELLS, SEEPS
- L.F. — COAL OUTCROP.
- W — WATER LINES
- OB I — OVERBURDEN TESTHOLE
- GEOLOGIC CROSS-SECTION
- (I) — PROPERTY OWNERSHIP KEY (KEYED TO EXHIBIT 5)
- (SURFACE) MINE WORKINGS
- (UNDERGROUND) MINE WORKINGS
- SLOPE MEASUREMENTS

GROUNDWATER FLOW

- LOCAL
- REGIONAL
- BACKGROUND WATER SAMPLE
- MONITORING WATER SAMPLE
- TESTHOLE

NOTES: 1. THE CULTURAL DATA PRESENTED ON THIS MAP HAS BEEN FIELD CHECKED AND CORRECTED RELATIVE TO THAT ON THE U.S.G.S. TOPOGRAPHIC BASE MAP.
2. PROPERTY LINES AND OWNERS ARE BASED UPON CURRENT COUNTY TAX ASSESSMENT MAPS, UNLESS DETERMINED BY FIELD SURVEY.

DRILL HOLE INFORMATION

TESTHOLE	SURFACE ELEV.	BASE ELEVATION	COAL SEAM
1	1610	1577'9"	LOWER FREEPORT
2	1635	1591'8"	LOWER FREEPORT
3	1575	1563'8"	UPPER KITTANNING
4	1540	1489'2"	MIDDLE KITTANNING
5	1390	1325	CLARION
6	1330	1314'8"	CLARION
7	1350	1320'8"	CLARION
8	1358	1331	CLARION
9	1355	1332	CLARION
10	1350	1331'11"	CLARION
11	1350	1332	CLARION
12	1349	1344	CLARION
13	1350	1320'4"	CLARION
14	1348	1317'8"	CLARION
15	1350	1315'4"	CLARION
17	1425	1408'10"	LOWER KITTANNING
		1396'4"	LOWER KITTANNING SPLIT
19	1575	1548'4"	UPPER KITTANNING
20	1575	1545'11"	UPPER KITTANNING
21	1560	1515'6"	MIDDLE KITTANNING RIDER
		1497'2"	MIDDLE KITTANNING
		1459'2"	LOWER KITTANNING
22	1565	1492'6"	MIDDLE KITTANNING RIDER
		1472'4"	MIDDLE KITTANNING
24	1355	1330'10"	CLARION
ST I	1585	1585	LOWER FREEPORT
ST 2	1605	1605	LOWER FREEPORT

DATE	REVISION	BY	DATE	REVISION	BY

EXHIBIT 6.2 ENVIROMENTAL RESOURCE MAP
SKY HAVEN COAL, INC.
DUNLAP NO. I
M.D.P. NO.
KNOX TOWNSHIP — CLEARFIELD COUNTY

APPROVED: _____
DATE: _____
APPROVED: _____ ENGINEER
REG. NO. _____ DATE _____ SEAL

HESS & FISHER ENGINEERS, INC.
CONSULTING ENGINEERS & GEOLOGISTS
36 NORTH SECOND STREET
CLEARFIELD, PA. 16830 814-765-7541

DRAWN BY: D.C.JR.	DATE: 6/13/83	FILE NO.	
CHECKED BY: R.V.	SCALE: 1" = 400'	JOB NO.	
SHEET	OF	F.B. NO.	

7181