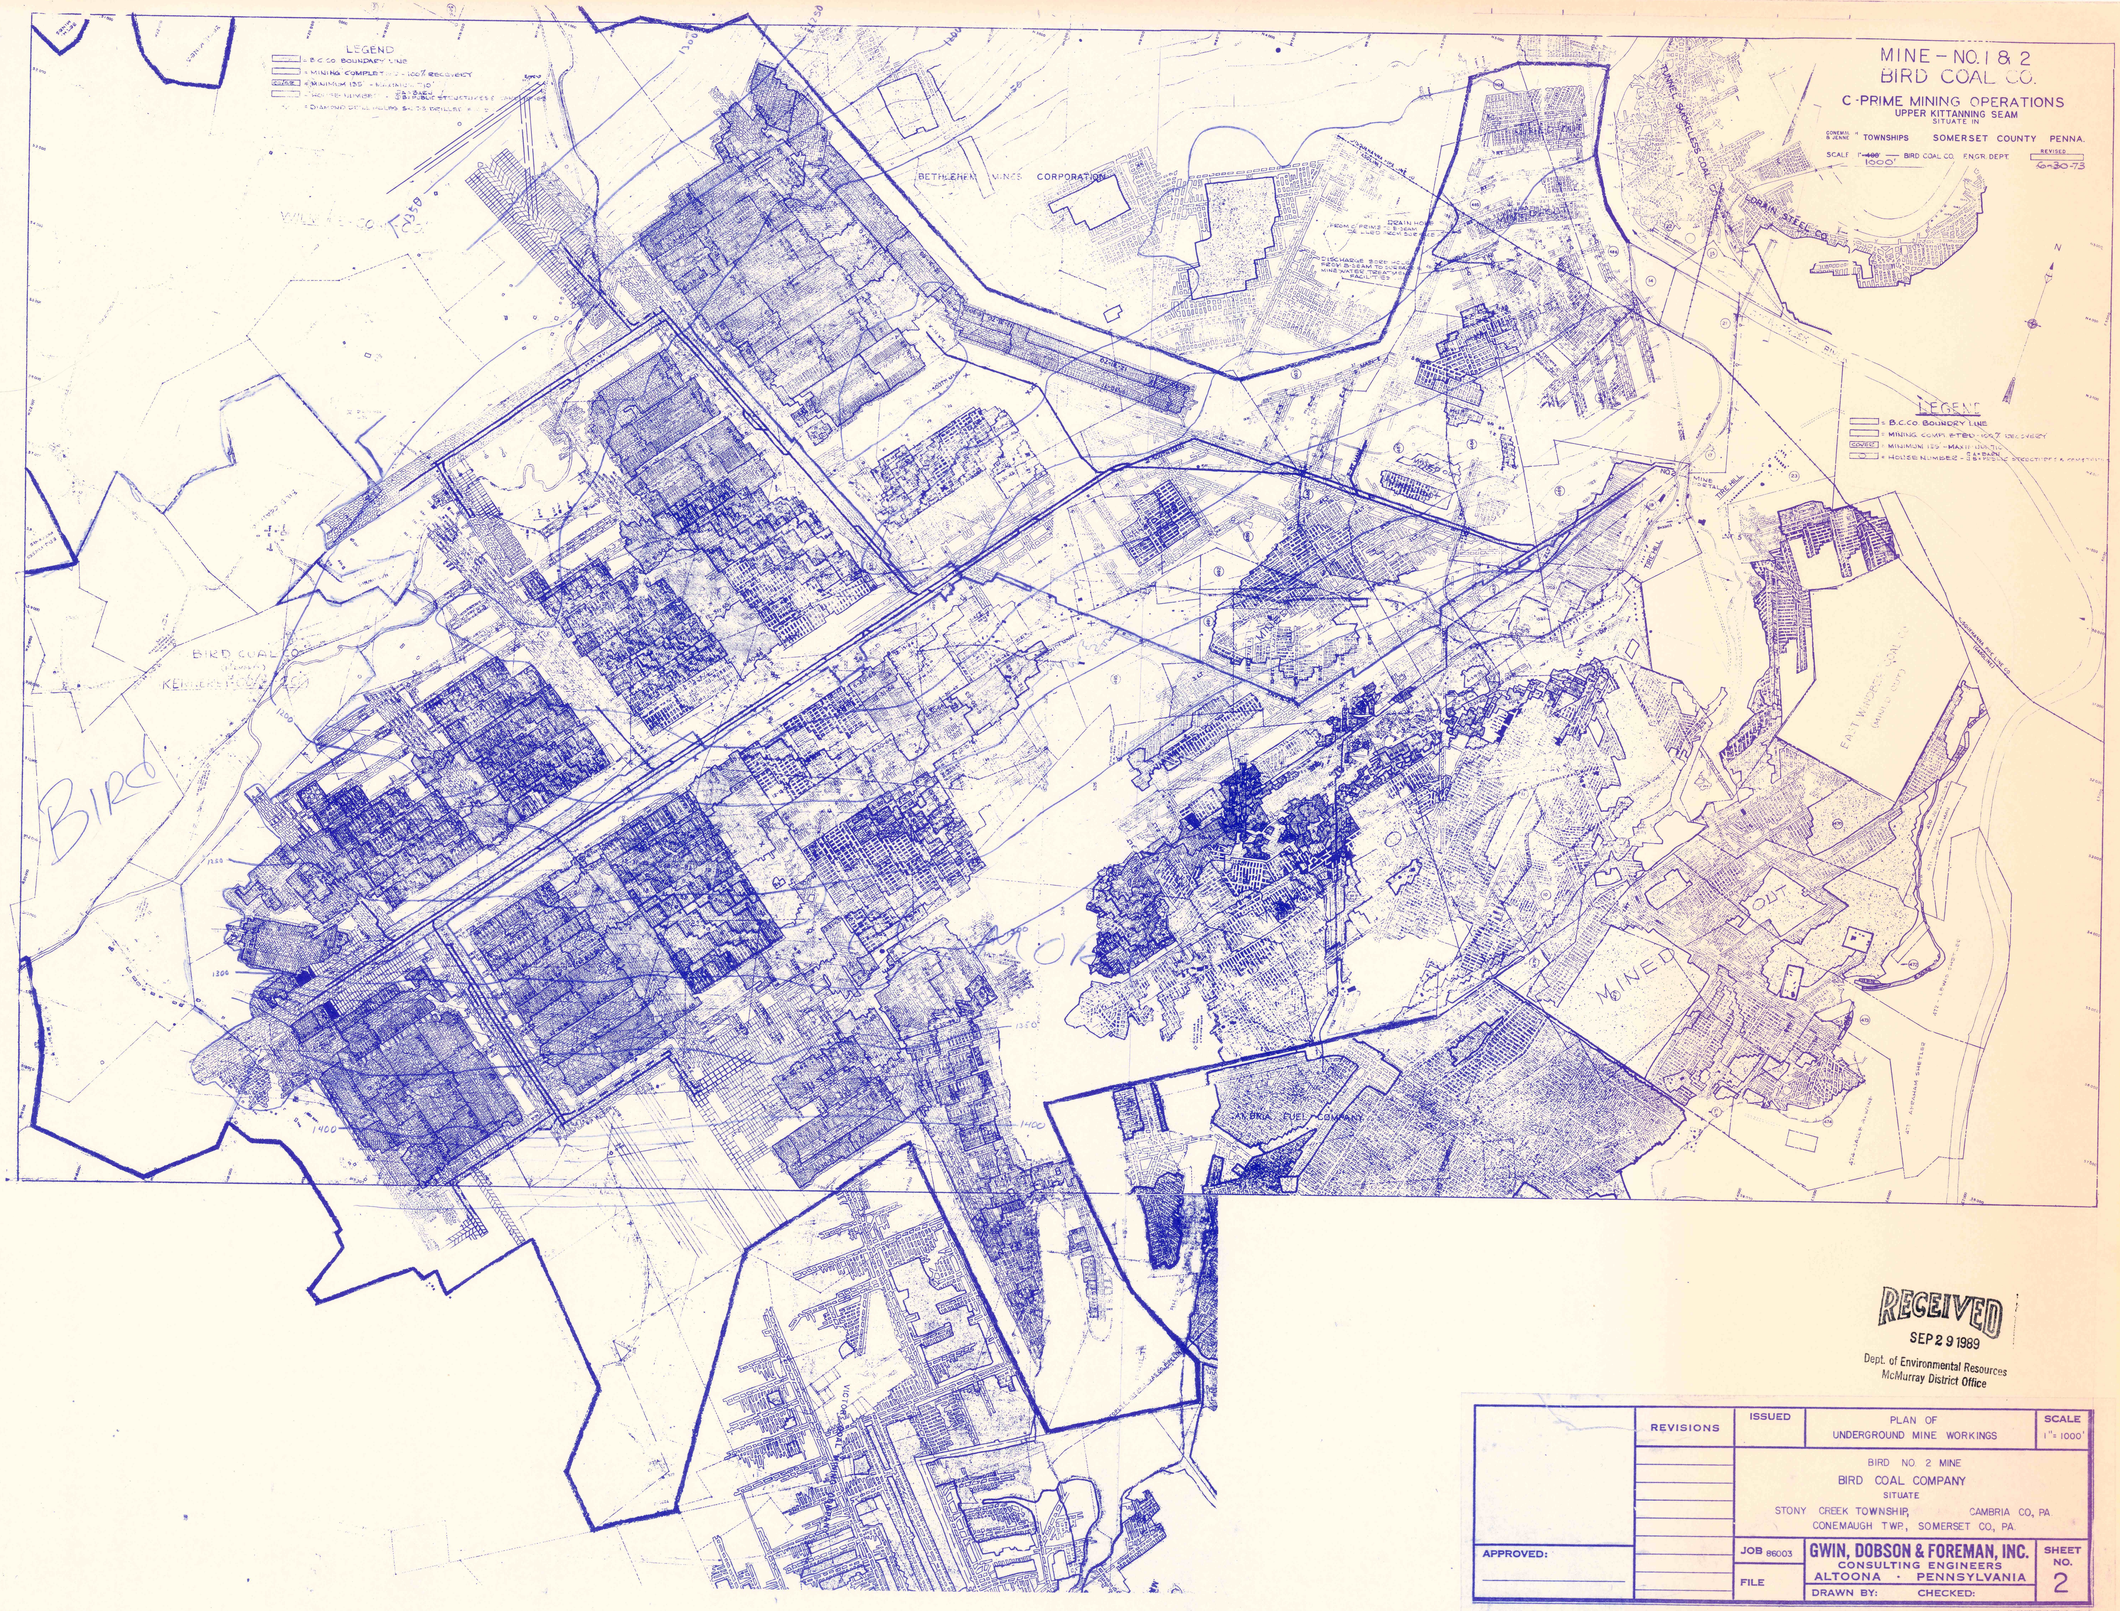


MINE - NO. 1 & 2
BIRD COAL CO.

C-PRIME MINING OPERATIONS

UPPER KITTANNING SEAM
SITUATE IN
GENERAL & VEIN TOWNSHIPS SOMERSET COUNTY PENNA.
SCALE 1"=400' — 1000' BIRD COAL CO. ENGR. DEPT
REVISED 6-30-75

LEGEND
B.C.CO. BOUNDRY LINE
MINING COMPLETED - 100% RECOVERY
CONTENT MINIMUM 150' - MAXIMUM 1320'
HOUSED NUMBER - DIAMOND DRILL HOLE NUMBER

RECEIVED
SEP 29 1989
Dept. of Environmental Resources
McMurray District Office

	REVISIONS	ISSUED	PLAN OF UNDERGROUND MINE WORKINGS	SCALE 1"= 1000'
			BIRD NO. 2 MINE BIRD COAL COMPANY SITUATE STONY CREEK TOWNSHIP, CAMBRIA CO., PA. CONEMAUGH TWP., SOMERSET CO., PA.	
APPROVED:		JOB 86003	GWIN, DOBSON & FOREMAN, INC. CONSULTING ENGINEERS ALTOONA · PENNSYLVANIA	SHEET NO. 2
		FILE	DRAWN BY: CHECKED:	