



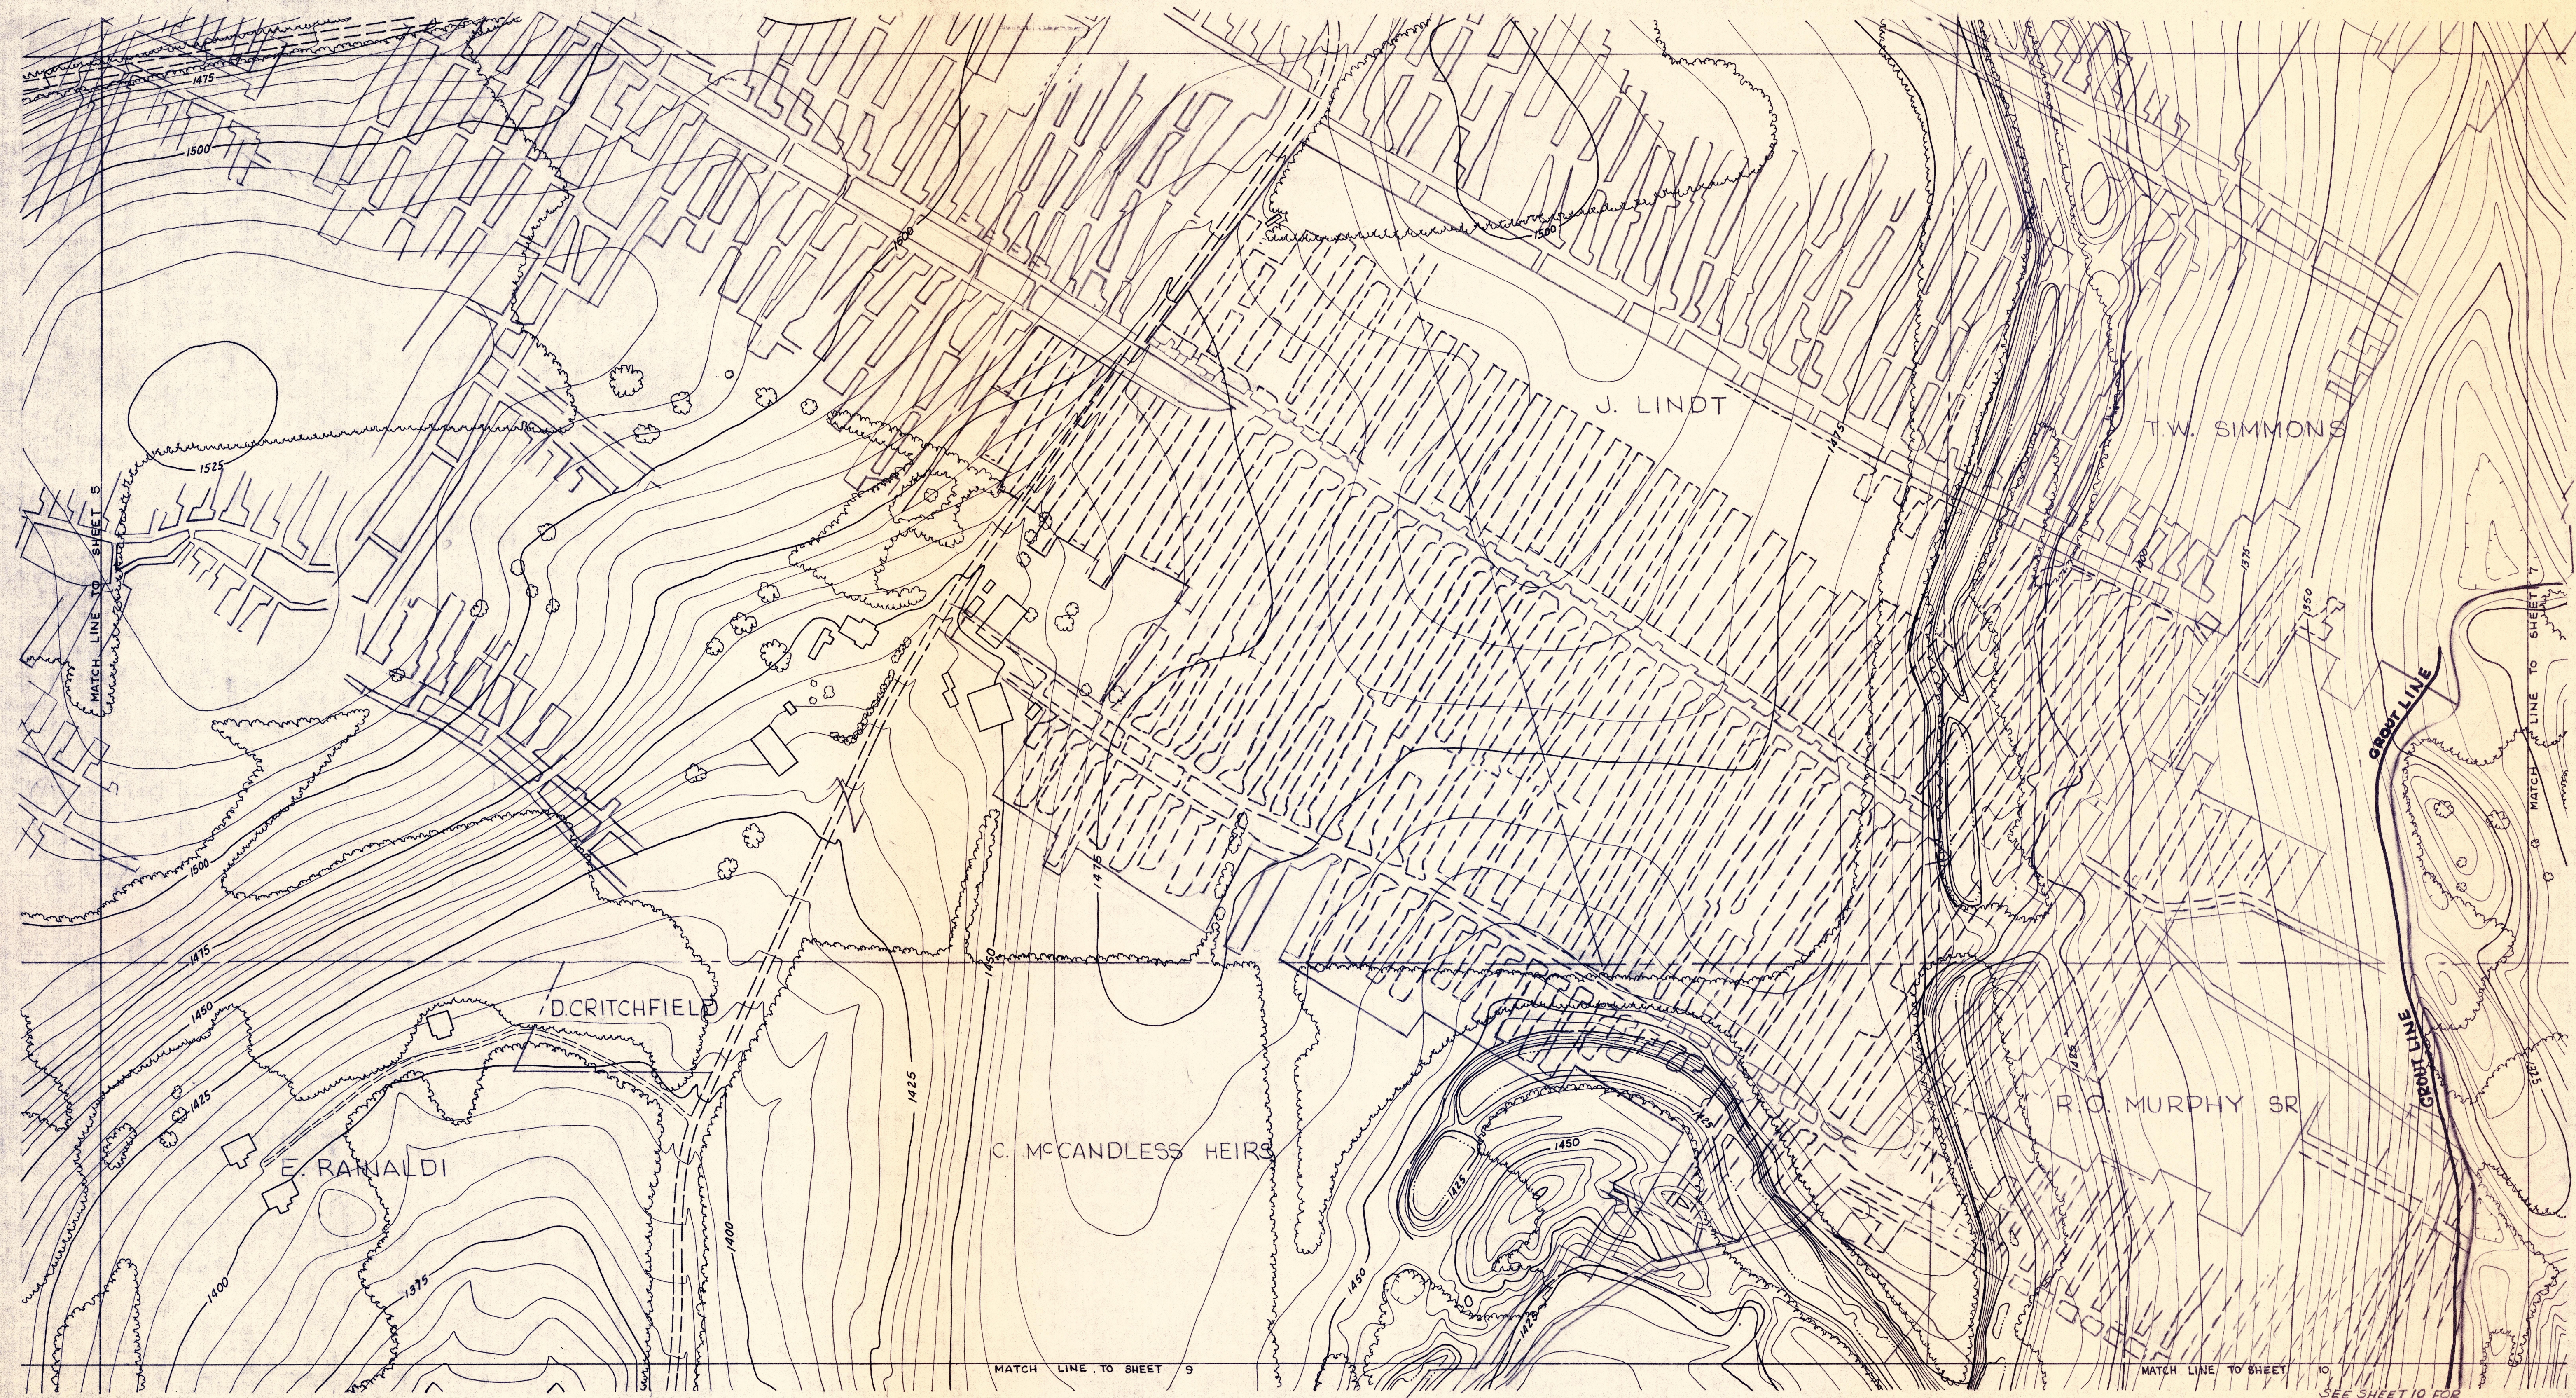

CONTOUR INTERVAL 5'

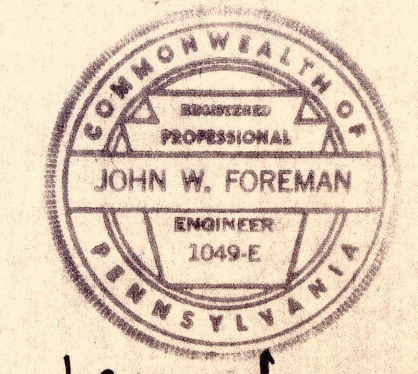

APPROVED
John W. Foreman
Feb 1973

COMMONWEALTH OF PENNSYLVANIA DEPT OF ENVIRONMENTAL RESOURCES MINE DRAINAGE ABATEMENT PROJECT SLIPPERY ROCK CREEK WATERSHED AREA KEYSTONE MINE AREA VENANGO TWP, BUTLER CO, PA.		
SCALE 1" = 100'	GWIN, DOBSON & FOREMAN, INC. CONSULTING ENGINEERS ALTOONA, PENNSYLVANIA	SHEET NO. 6