UNDER PUBLIC UTILITIES ACT NO. 287

TELEPHONE	BELL TELEPHONE CO 27 W CHURCH ST. UNIONTOWN, PA. 15401 PHONE 412-439-5151
POWER	WEST PENN POWER COUNTRY CLUB ROAD CONNELSVILLE, PA. 15425 PHONE 412-628-7500
WATER & SEWER	NORTH FAYETTE CO. MUNICIPIAL AUTH. UNIVERSITY DR. & RANCH DR. CONNELSVILLE, PA. 15424 PHONE 412-626-1211

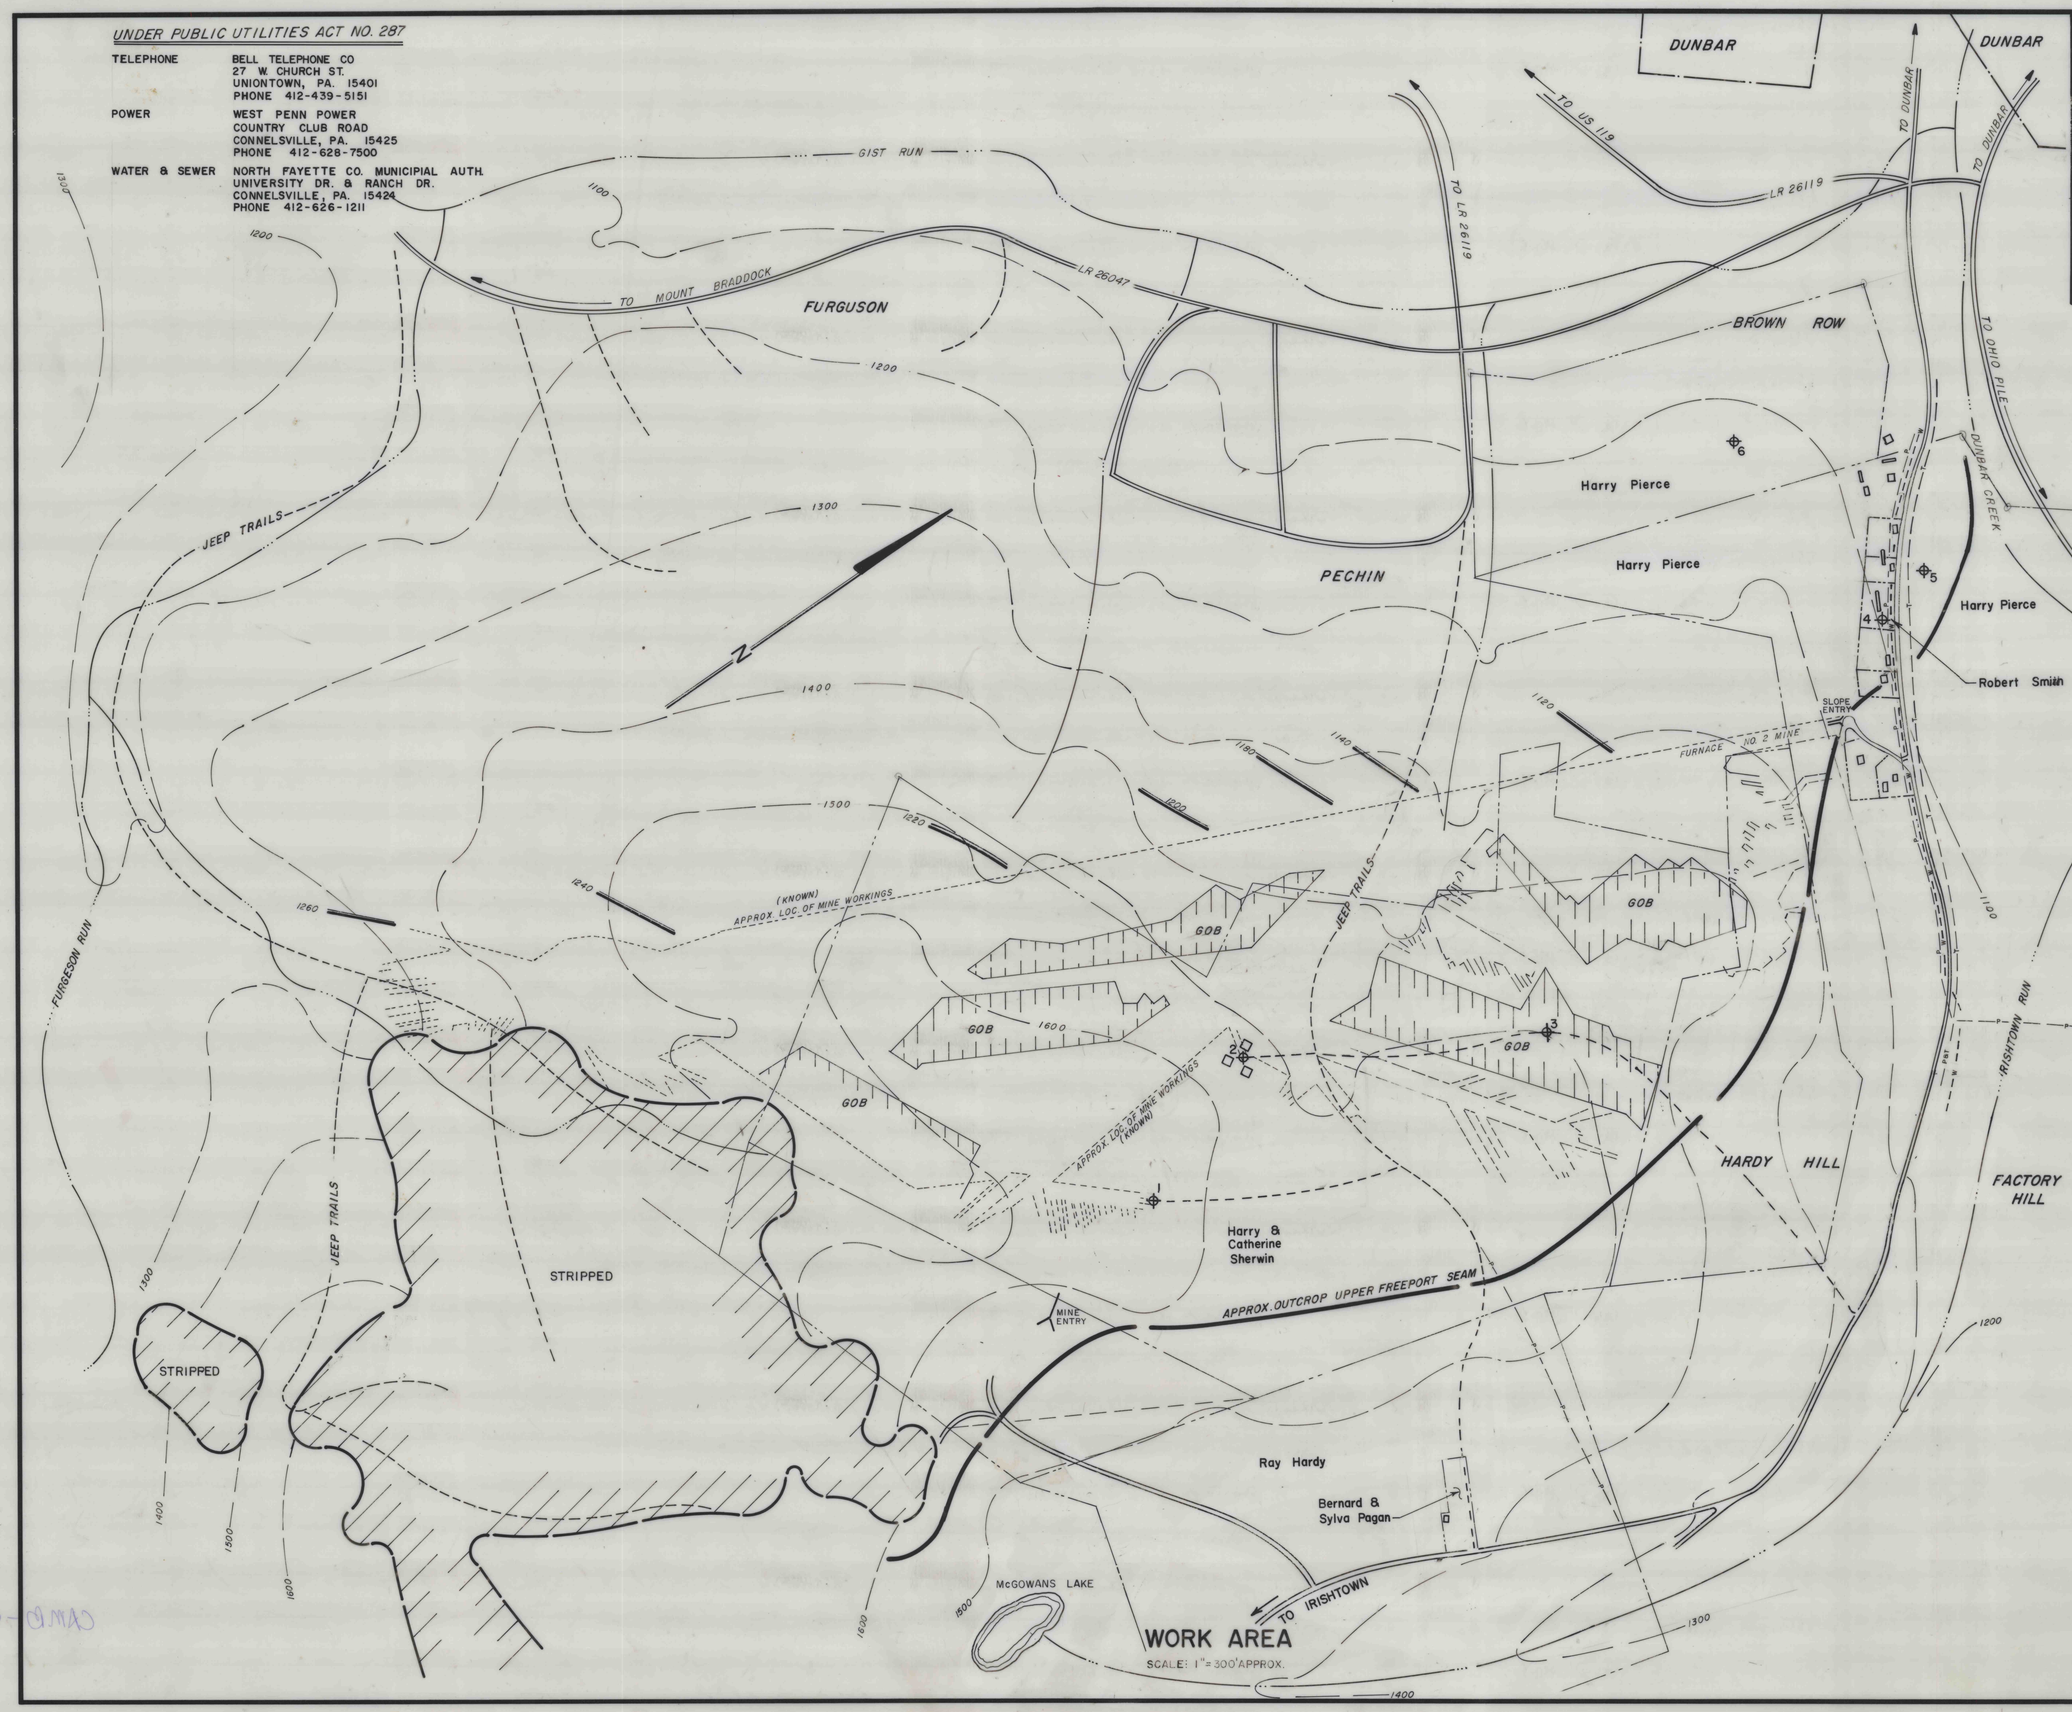

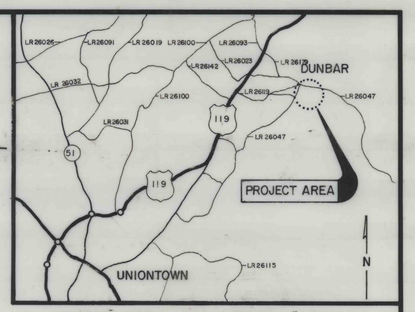

LOCATION MAP SCALE: 1"= 2mi

NOTES

1. ALL HOLES TO BE DRILLED IN NUMERICAL ORDER.
2. CONTRACTOR IS RESPONSIBLE TO LOCATE ALL UTILITIES PRIOR TO DRILLING.

LEGEND

- PROPERTY LINES
- TELEPHONE LINES
- WATER LINES
- POWER LINES
- EXISTING CONTOURS
- COAL CONTOURS
- COAL OUTCROP
- STREAMS
- PROPERTY LINES
- MINE WORKINGS
- GOB
- JEEP TRAILS
- STRIPPED AREA
- PROPOSED DRILL HOLES

CONTOUR INTERVALS
SURFACE - 100'
COAL — 20'

NO.	DATE	REVISION	APPR.

SUBMITTED
DESIGN ENGINEER
APPROVED
DISTRICT ENGINEER - BITUMINOUS
APPROVED
DIRECTOR - BUREAU OF RESOURCES PROGRAMMING

COMMONWEALTH OF PENNSYLVANIA
DEPARTMENT OF ENVIRONMENTAL RESOURCES
OFFICE OF RESOURCES MANAGEMENT

PROJECT NO. SL 103-6

EXPLORATORY DRILLING

DUNBAR TWP., FAYETTE CO.

WORK AREA, LOCATION MAP

DRAWN BY	DATE	DRAWING NO.
THOMAS CICERO	2 NOV. 79	1 of 1
CHECKED BY	SCALE AS SHOWN	