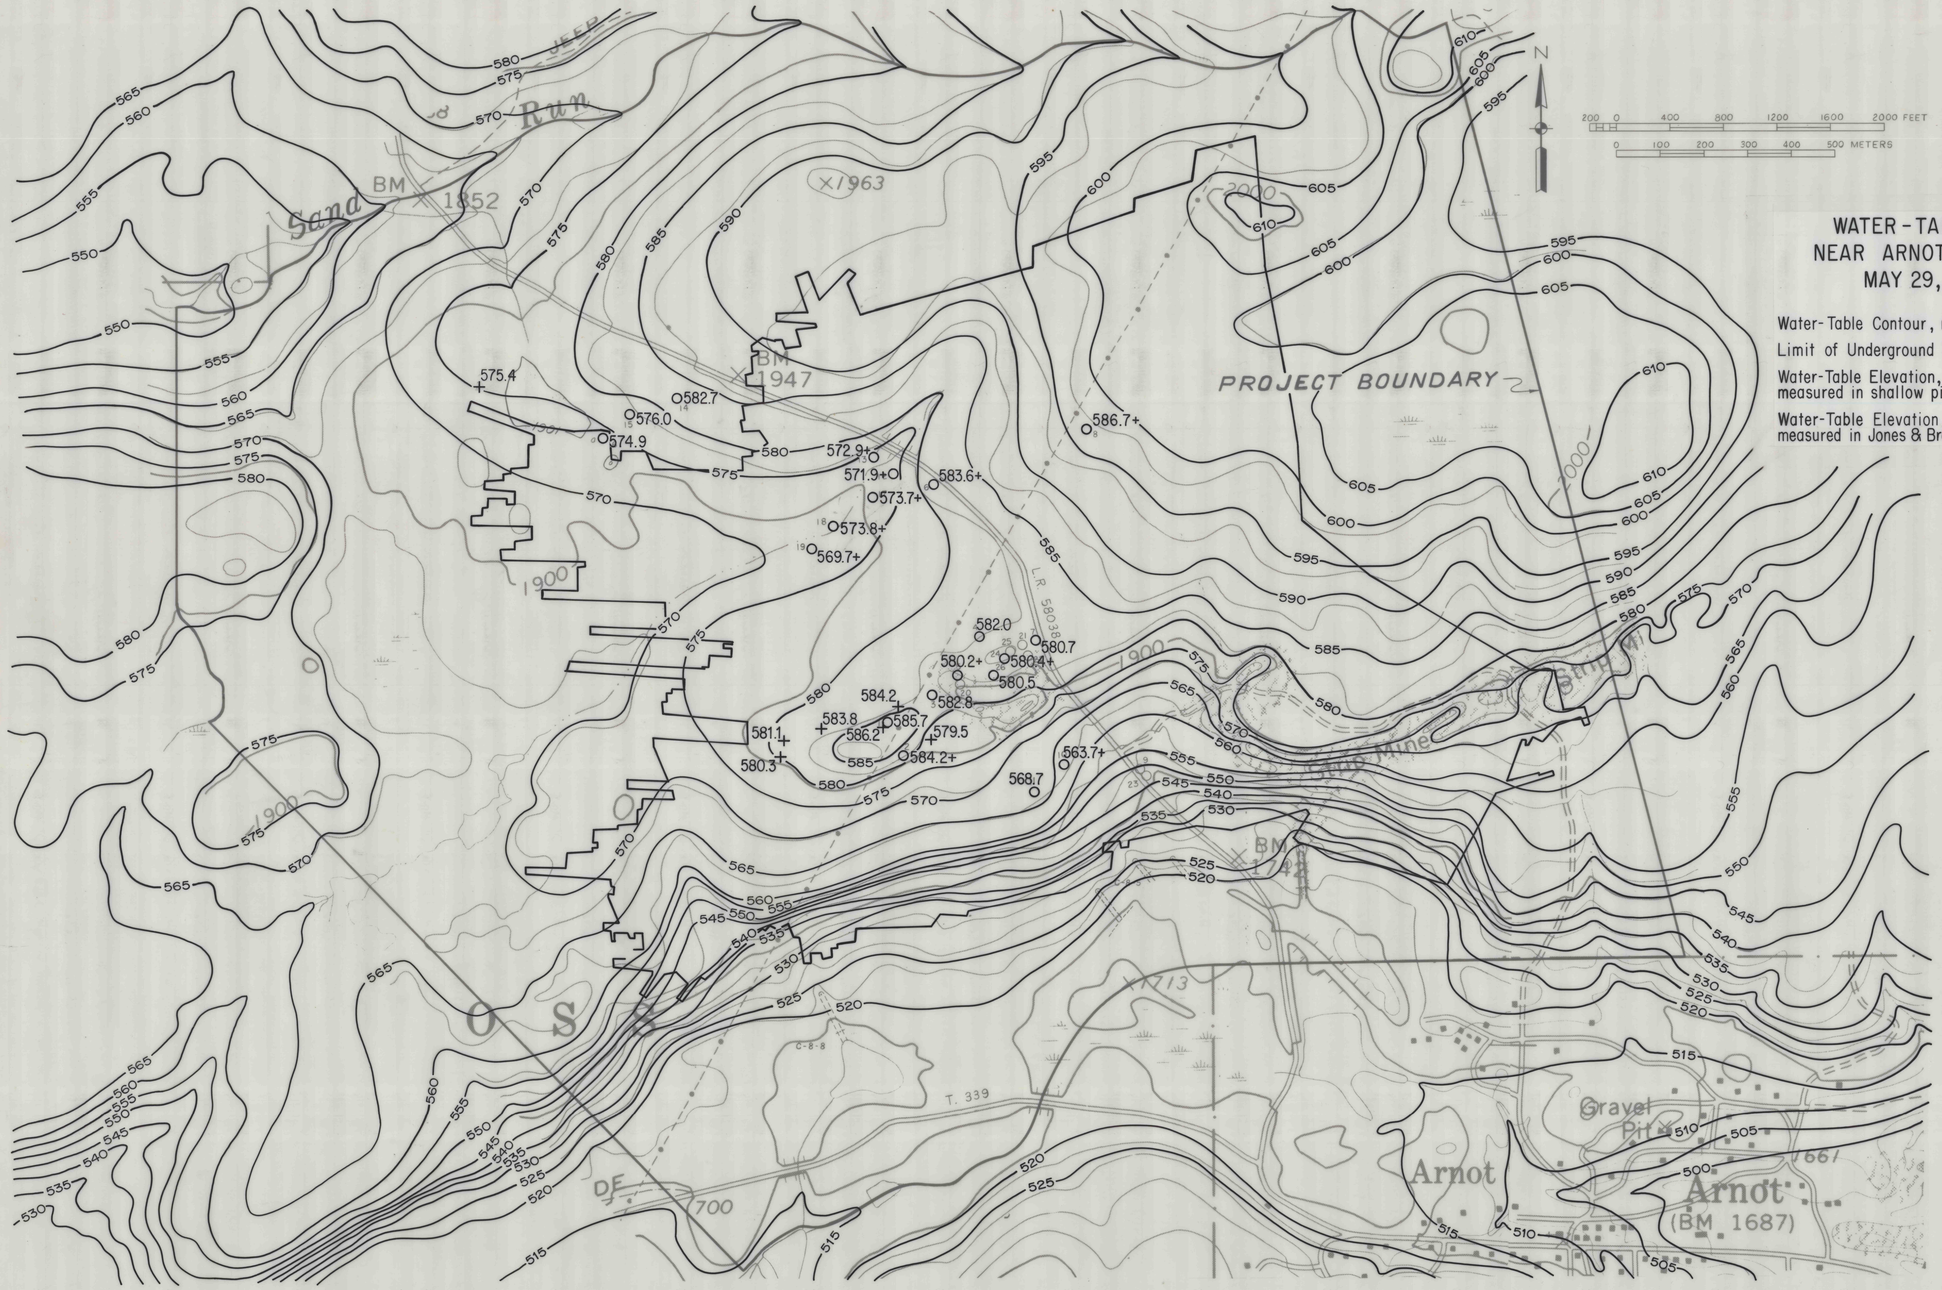
WATER-TABLE MAP
NEAR ARNOT No.2 MINE
MAY 29, 1981
Water-Table Contour, meters 550
Limit of Underground Mine
Water-Table Elevation, meters measured in shallow piezometer 576.2
Water-Table Elevation, meters measured in Jones & Brague test hole 559.2
200 0 400 800 1200 1600 2000 FEET
0 100 200 300 400 500 METERS
N
PROJECT BOUNDARY
Sand Run
BM 1852
BM 1947
BM 1748
Gravel Pit
Arnot
Arnot
(BM 1687)
T. 339
L.R. 58038
DF
1900
2000
1700
1713
1661