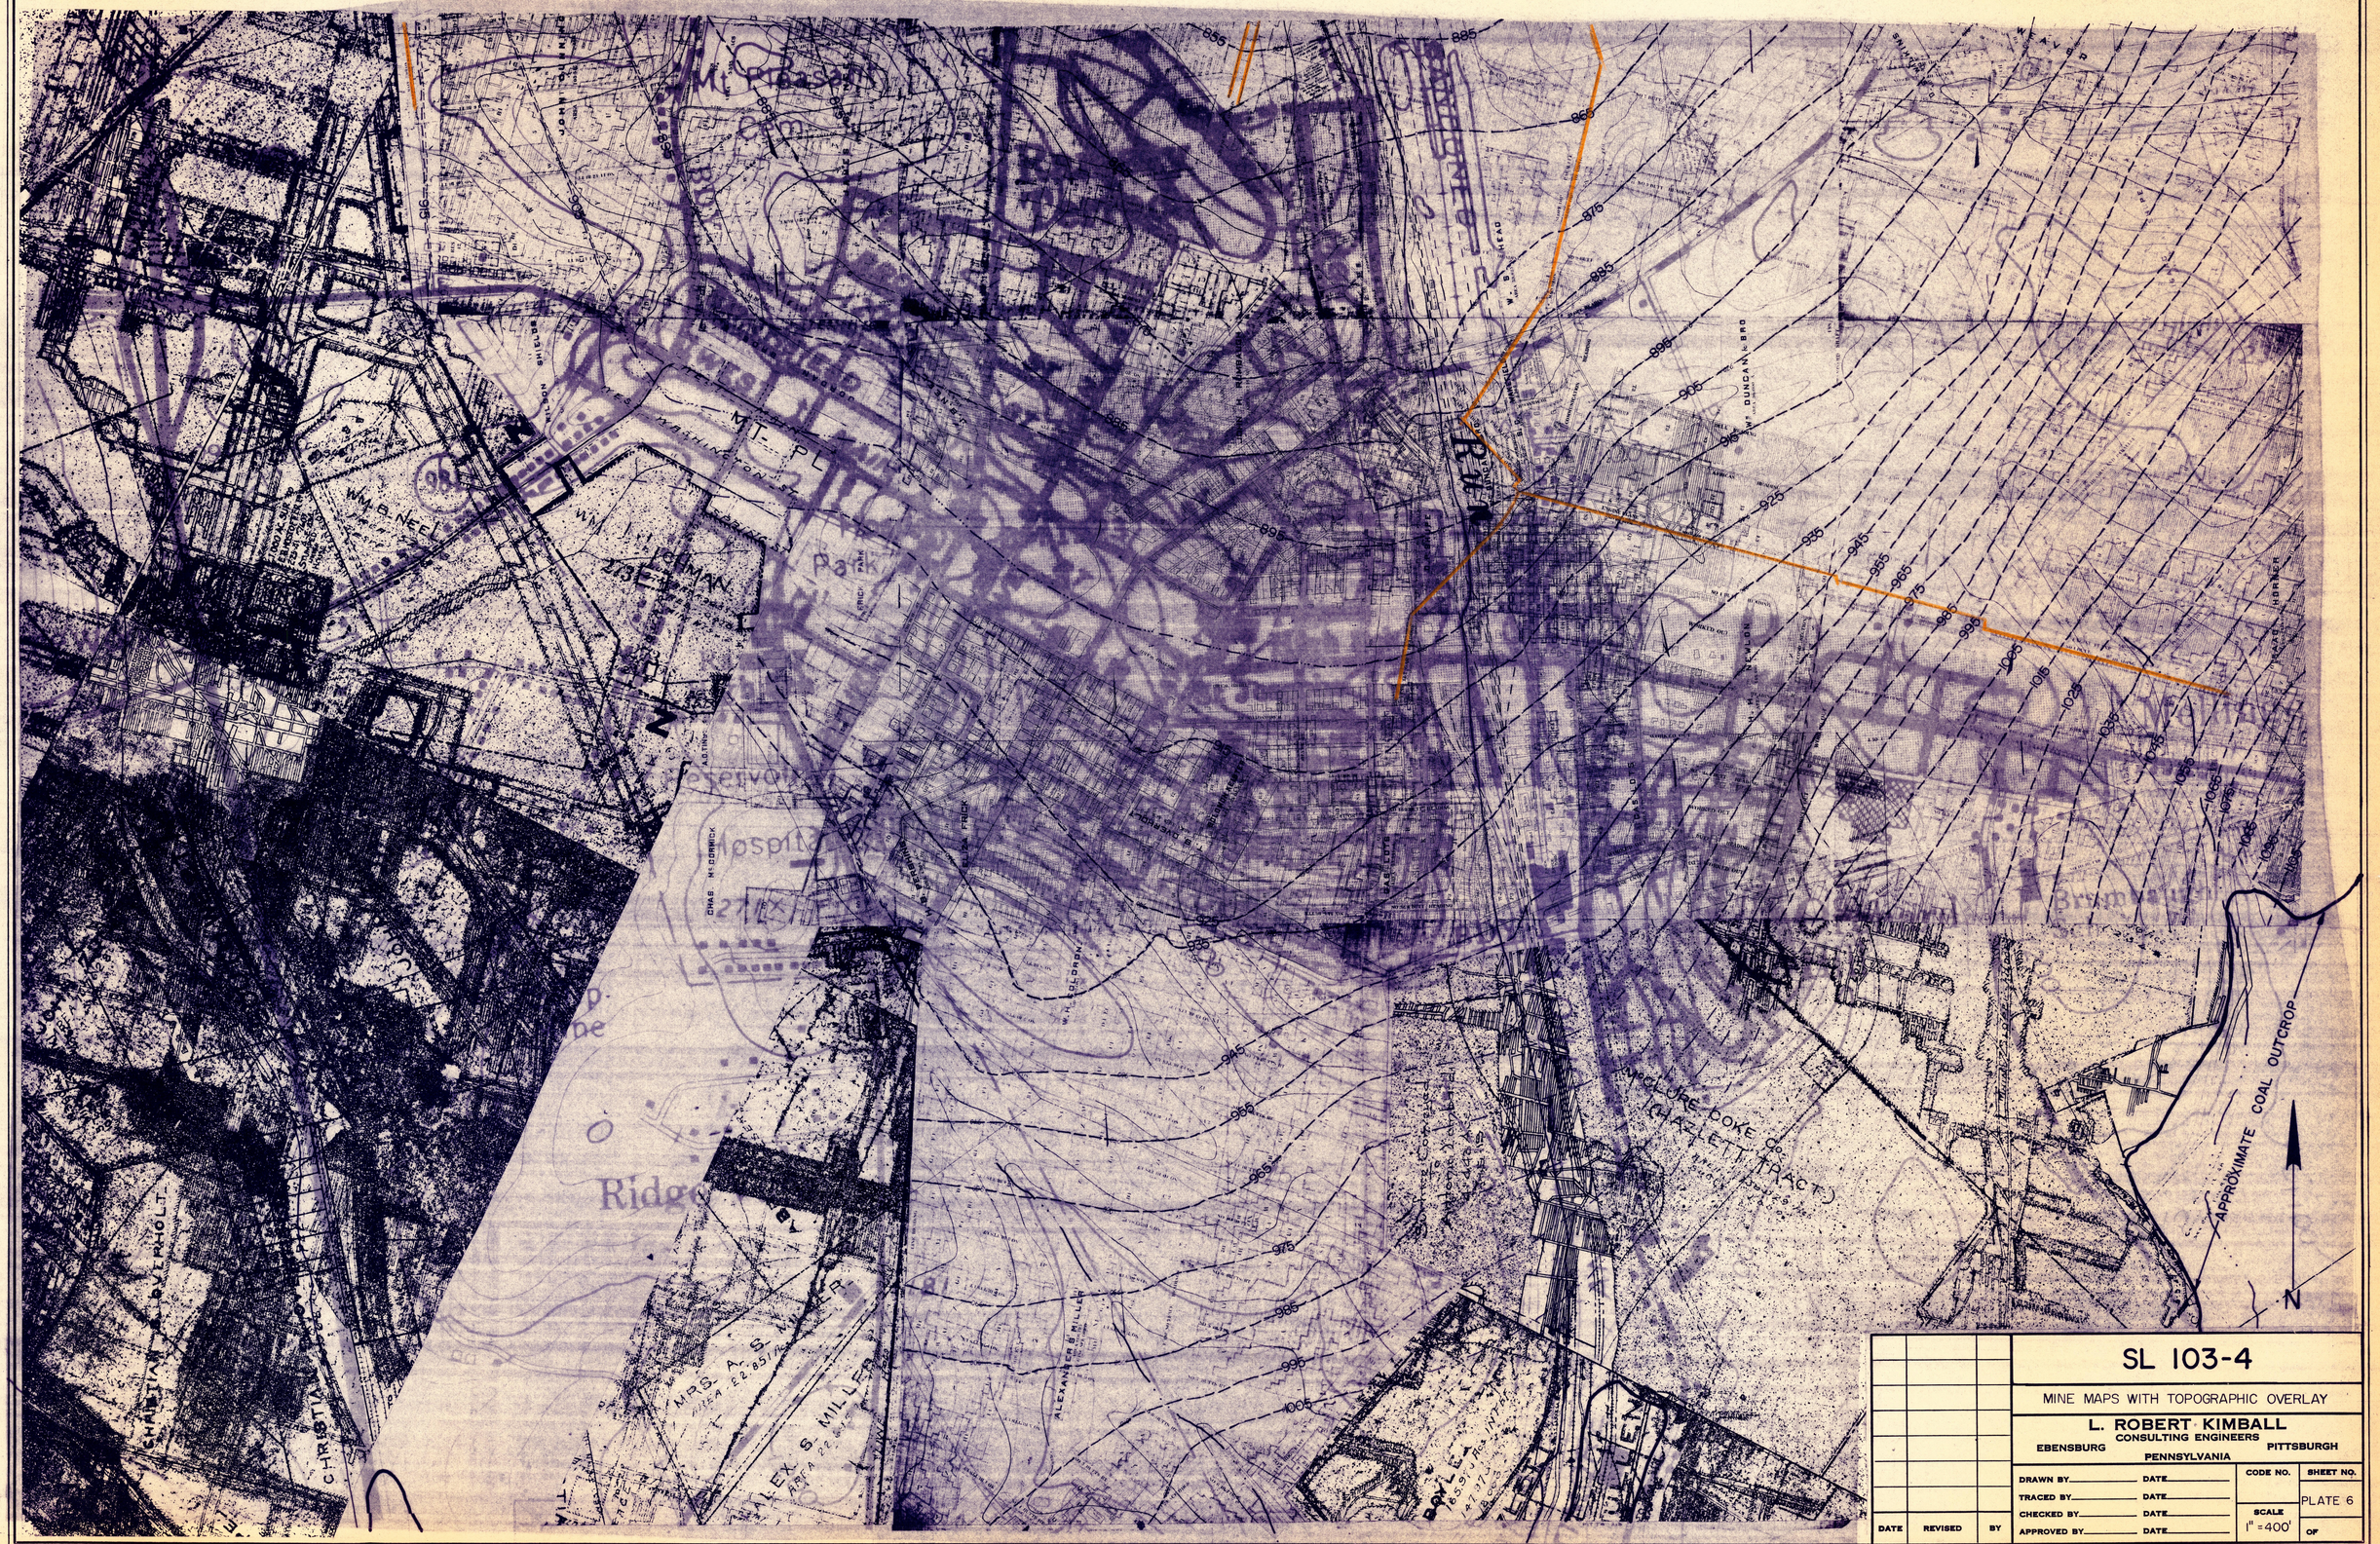

SL 103-4

MINE MAPS WITH TOPOGRAPHIC OVERLAY

L. ROBERT KIMBALL
CONSULTING ENGINEERS
EBENSBURG PITTSBURGH
PENNSYLVANIA

DATE	REVISED	BY

DRAWN BY____ DATE____
TRACED BY____ DATE____
CHECKED BY____ DATE____
APPROVED BY____ DATE____

CODE NO.

SHEET NO.
PLATE 6

SCALE
1" = 400'

OF

10 6940 ALBANENE A.S.B. SMITH CO., PGH., PA.