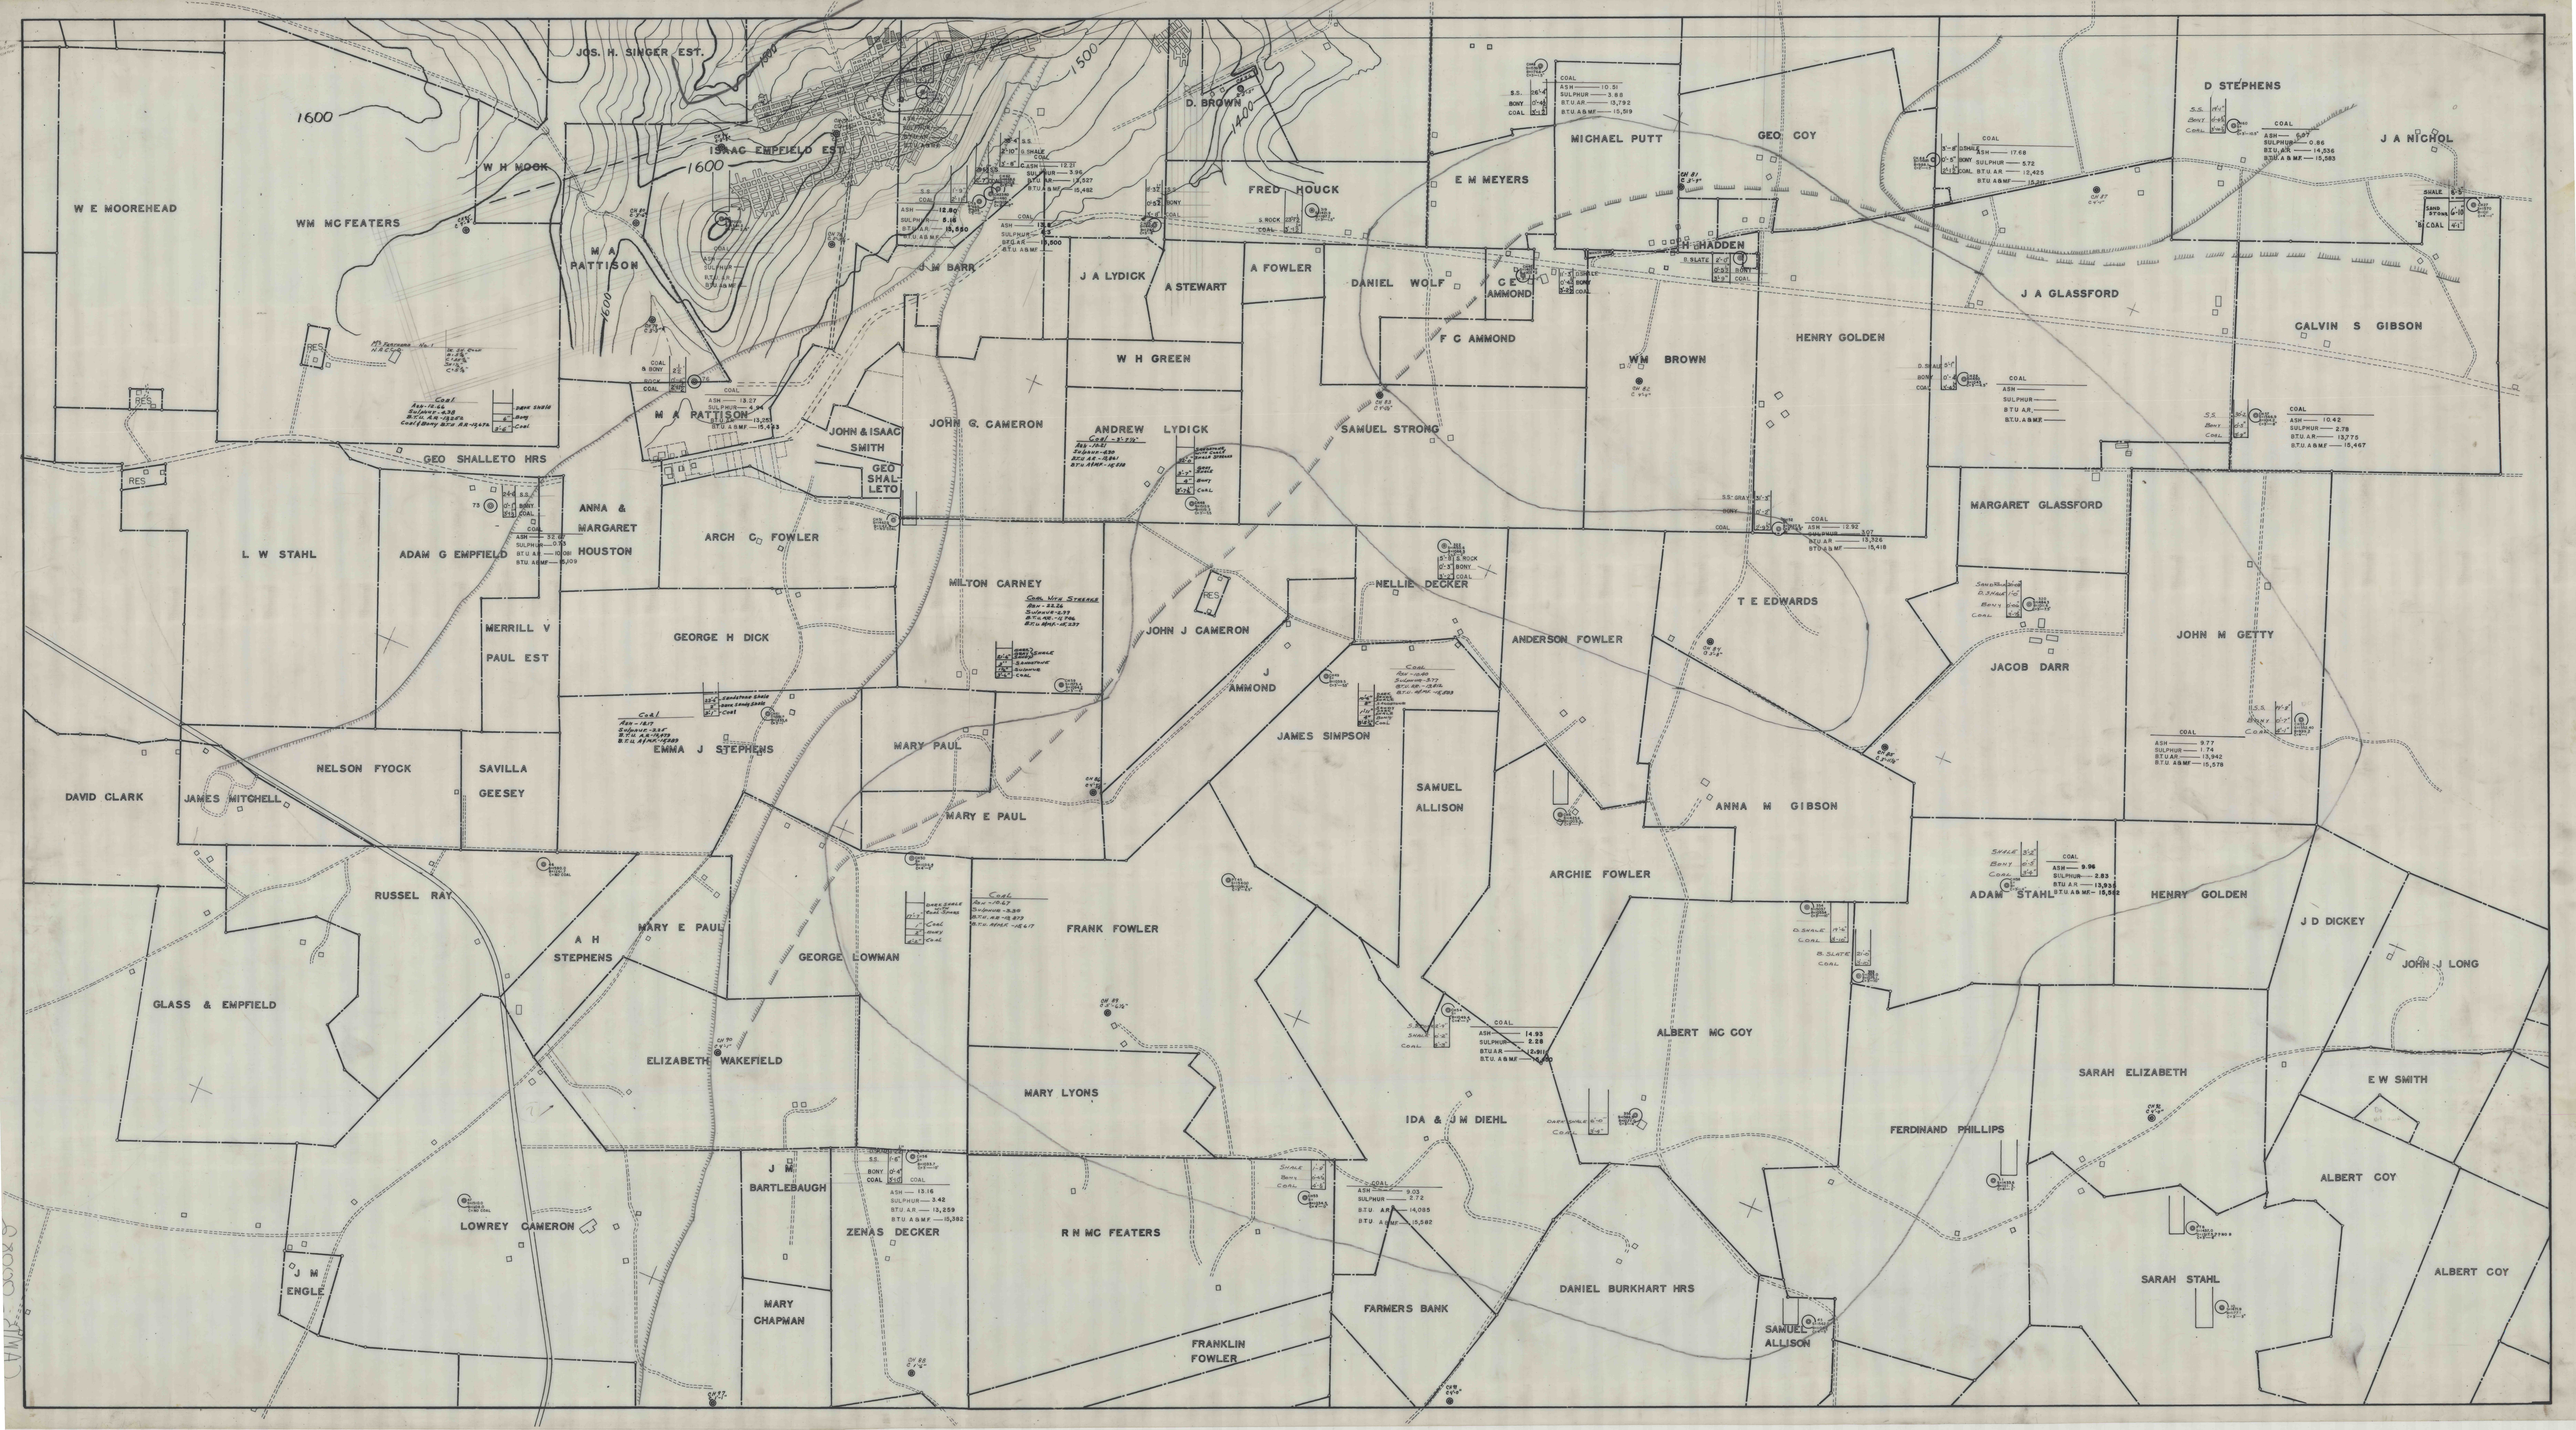
JOS. H. SINGER EST.
ISAAC EMPFIELD EST.
D. BROWN
W H MOCK
W E MOOREHEAD
WM MC FEATERS
M A PATTISON
J W BARR
J A LYDICK
A STEWART
A FOWLER
FRED HOUCK
E M MEYERS
MICHAEL PUTT
GEO COY
D STEPHENS
J A NICHOL
DANIEL WOLF
C E AMMOND
F C AMMOND
H HADDEN
J A GLASSFORD
CALVIN S GIBSON
W H GREEN
WM BROWN
HENRY GOLDEN
JOHN & ISAAC SMITH
GEO SHALLETO
JOHN G. CAMERON
ANDREW LYDICK
SAMUEL STRONG
GEO SHALLETO HRS
ANNA & MARGARET HOUSTON
ARCH C. FOWLER
L W STAHL
ADAM G EMPFIELD
MILTON CARNEY
NELLIE DECKER
T E EDWARDS
MARGARET GLASSFORD
JOHN J CAMERON
ANDERSON FOWLER
JACOB DARR
JOHN M GETTY
MERRILL V PAUL EST
GEORGE H DICK
J AMMOND
JAMES SIMPSON
EMMA J STEPHENS
MARY PAUL
NELSON FYOCK
SAVILLA GEESEY
DAVID CLARK
JAMES MITCHELL
SAMUEL ALLISON
ANNA M GIBSON
MARY E PAUL
ARCHIE FOWLER
ADAM STAHL
HENRY GOLDEN
RUSSEL RAY
A H STEPHENS
MARY E PAUL
GEORGE LOWMAN
FRANK FOWLER
J D DICKEY
JOHN J LONG
GLASS & EMPFIELD
ALBERT MC COY
ELIZABETH WAKEFIELD
SARAH ELIZABETH
E W SMITH
MARY LYONS
IDA & J M DIEHL
FERDINAND PHILLIPS
ALBERT COY
J M BARTLEBAUGH
LOWREY CAMERON
ZENAS DECKER
R N MC FEATERS
SARAH STAHL
ALBERT COY
J M ENGLE
MARY CHAPMAN
FARMERS BANK
DANIEL BURKHART HRS
SAMUEL ALLISON
FRANKLIN FOWLER
1600
1500
1400