SIDE VIEW

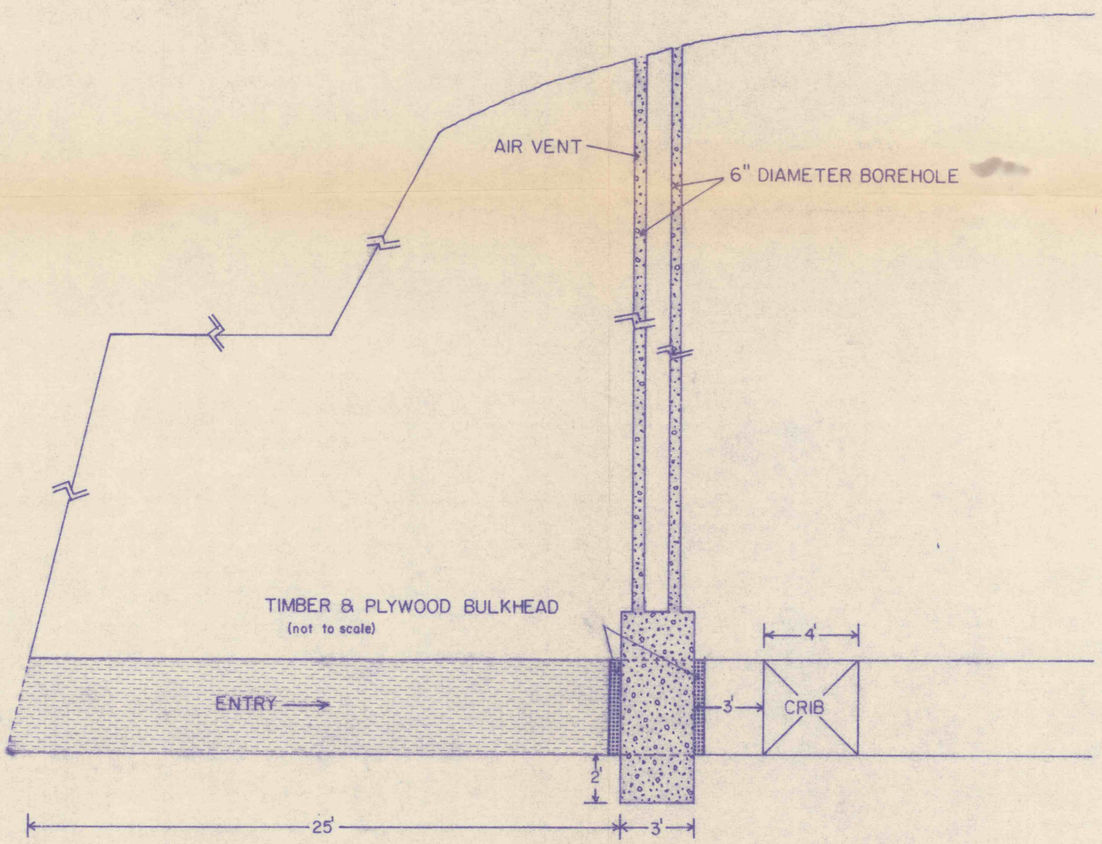

PLAN VIEW

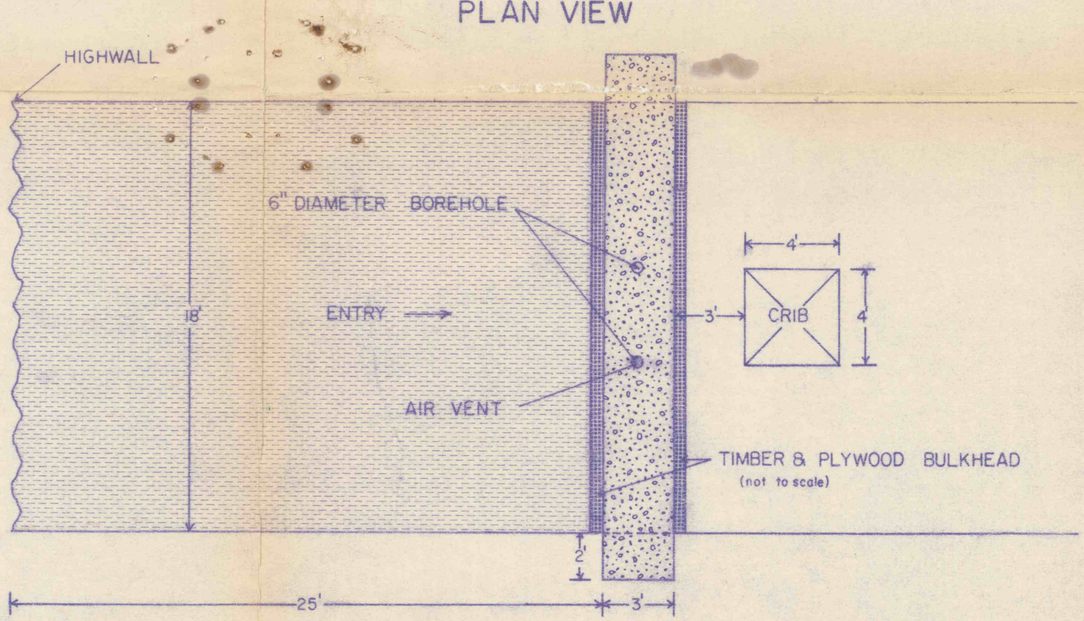

SOLID CONCRETE

PLASTIC CLAY BACKFILL

COMMONWEALTH OF PENNSYLVANIA
REGISTERED PROFESSIONAL ENGINEER
DENNIS E. GRELLE
No. 27319-E

Dennis E Grelle
5-30-90

CHG.	DESCRIPTION	BY	DATE

3-1-93
DM

Stanford

Doverspike Bros. Coal Co.
R.D.4 Box 271 Punxsutawney, Pa. 15767

SUGARCAMP No.2 MINE

SCALE: NOT TO SCALE	DRAWN BY: DAL
DATE: 2/18/93	APPROVED BY:

MINE SEAL CONSTRUCTION