SIDE VIEW

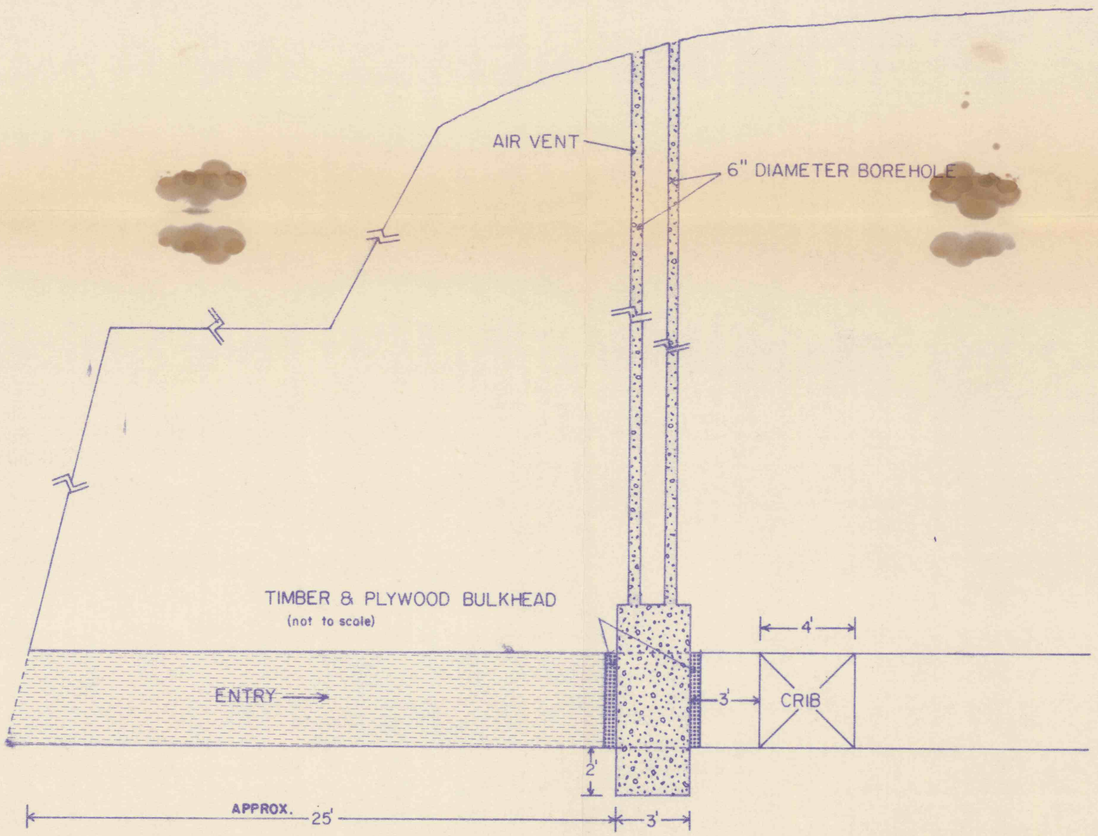

PLAN VIEW

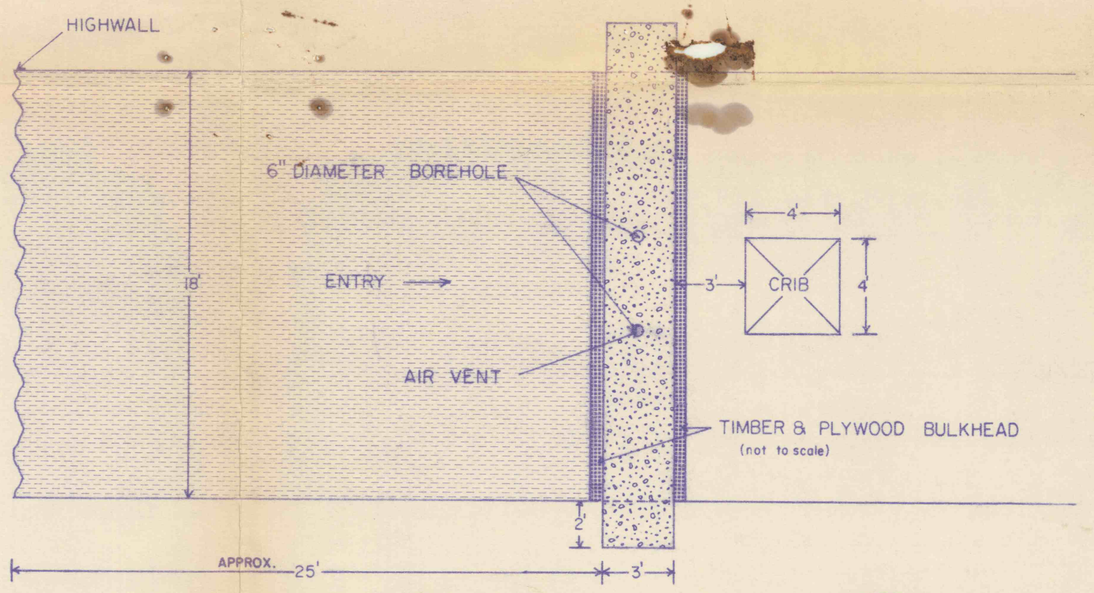

SOLID CONCRETE

NONCOMBUSTIBLE FILL MATERIAL

COMMONWEALTH OF PENNSYLVANIA
REGISTERED PROFESSIONAL
DENNIS E. GRELLE
ENGINEER No. 27319E

Dennis E Grelle
5-30-90

COMMONWEALTH OF PENNSYLVANIA
REGISTERED PROFESSIONAL
JOSEPH P. KALYNCHUK
ENGINEER PE 042523 E

Joseph P. Kalynchuk
3-8-93

CHG.	DESCRIPTION	BY	DATE

3/15/93
DM

Stanford

RECEIVED
MAR 0 9 1993
Dept. of Environmental Protection

Doverspike Bros. Coal Co.
R.D.4 Box 271 Punxsutawney, Pa. 15767

SUGARCAMP No.2 MINE

SCALE: NOT TO SCALE	DRAWN BY: DAL
DATE: 2/18/93	APPROVED BY:

MINE SEAL CONSTRUCTION M.H. 3-22-93