SIDE VIEW

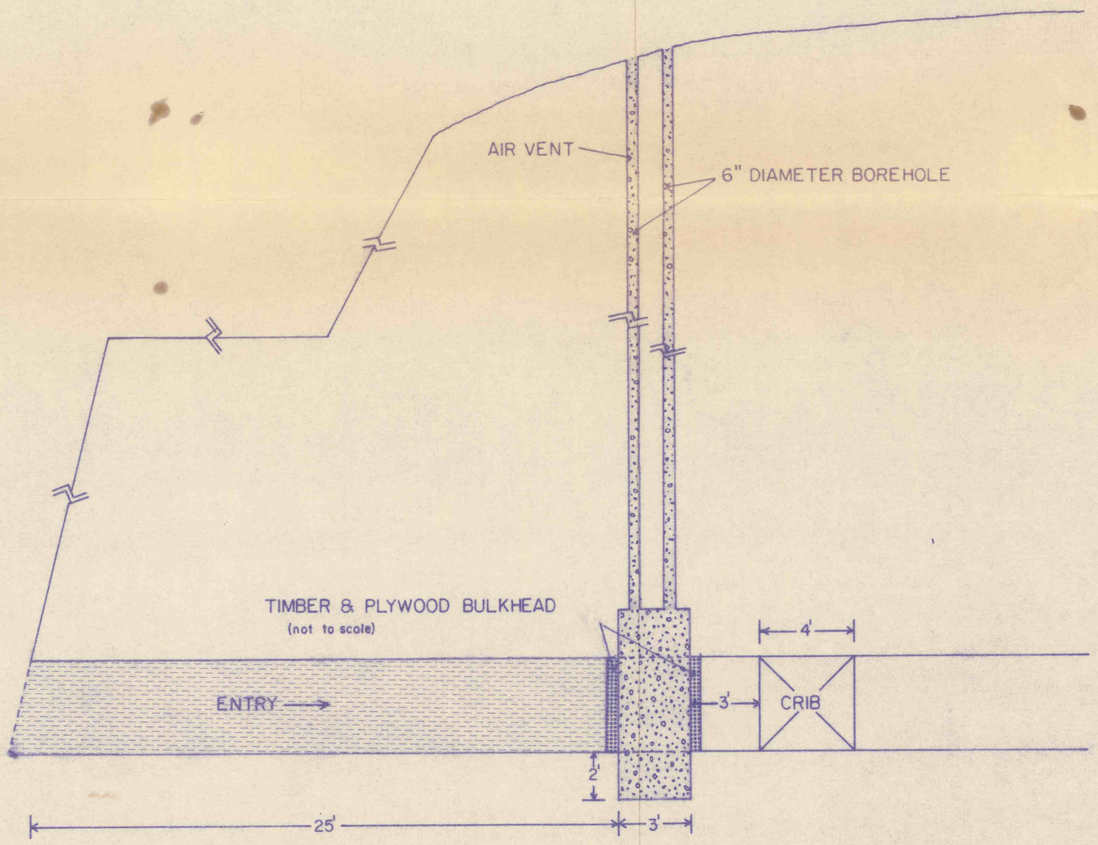

PLAN VIEW

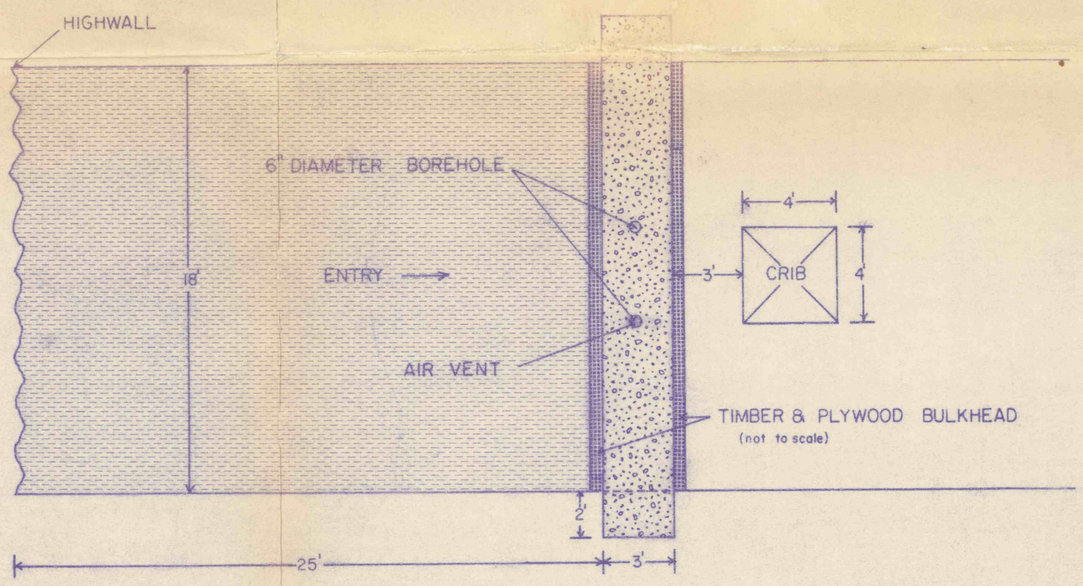

SOLID CONCRETE

PLASTIC CLAY BACKFILL

COMMONWEALTH OF PENNSYLVANIA
REGISTERED PROFESSIONAL
DENNIS E. GRELLE
ENGINEER
No. 27319-E

Dennis E. Grelle
5-30-90

CHG.	DESCRIPTION	BY	DATE

3-1-93
DM

Stanford

Doverspike Bros. Coal Co.
R.D.4 Box 271 Punxsutawney, Pa. 15767

SUGARCAMP No.2 MINE

SCALE:	NOT TO SCALE	DRAWN BY:	DAL
DATE:	2/18/93	APPROVED BY:	

MINE SEAL CONSTRUCTION