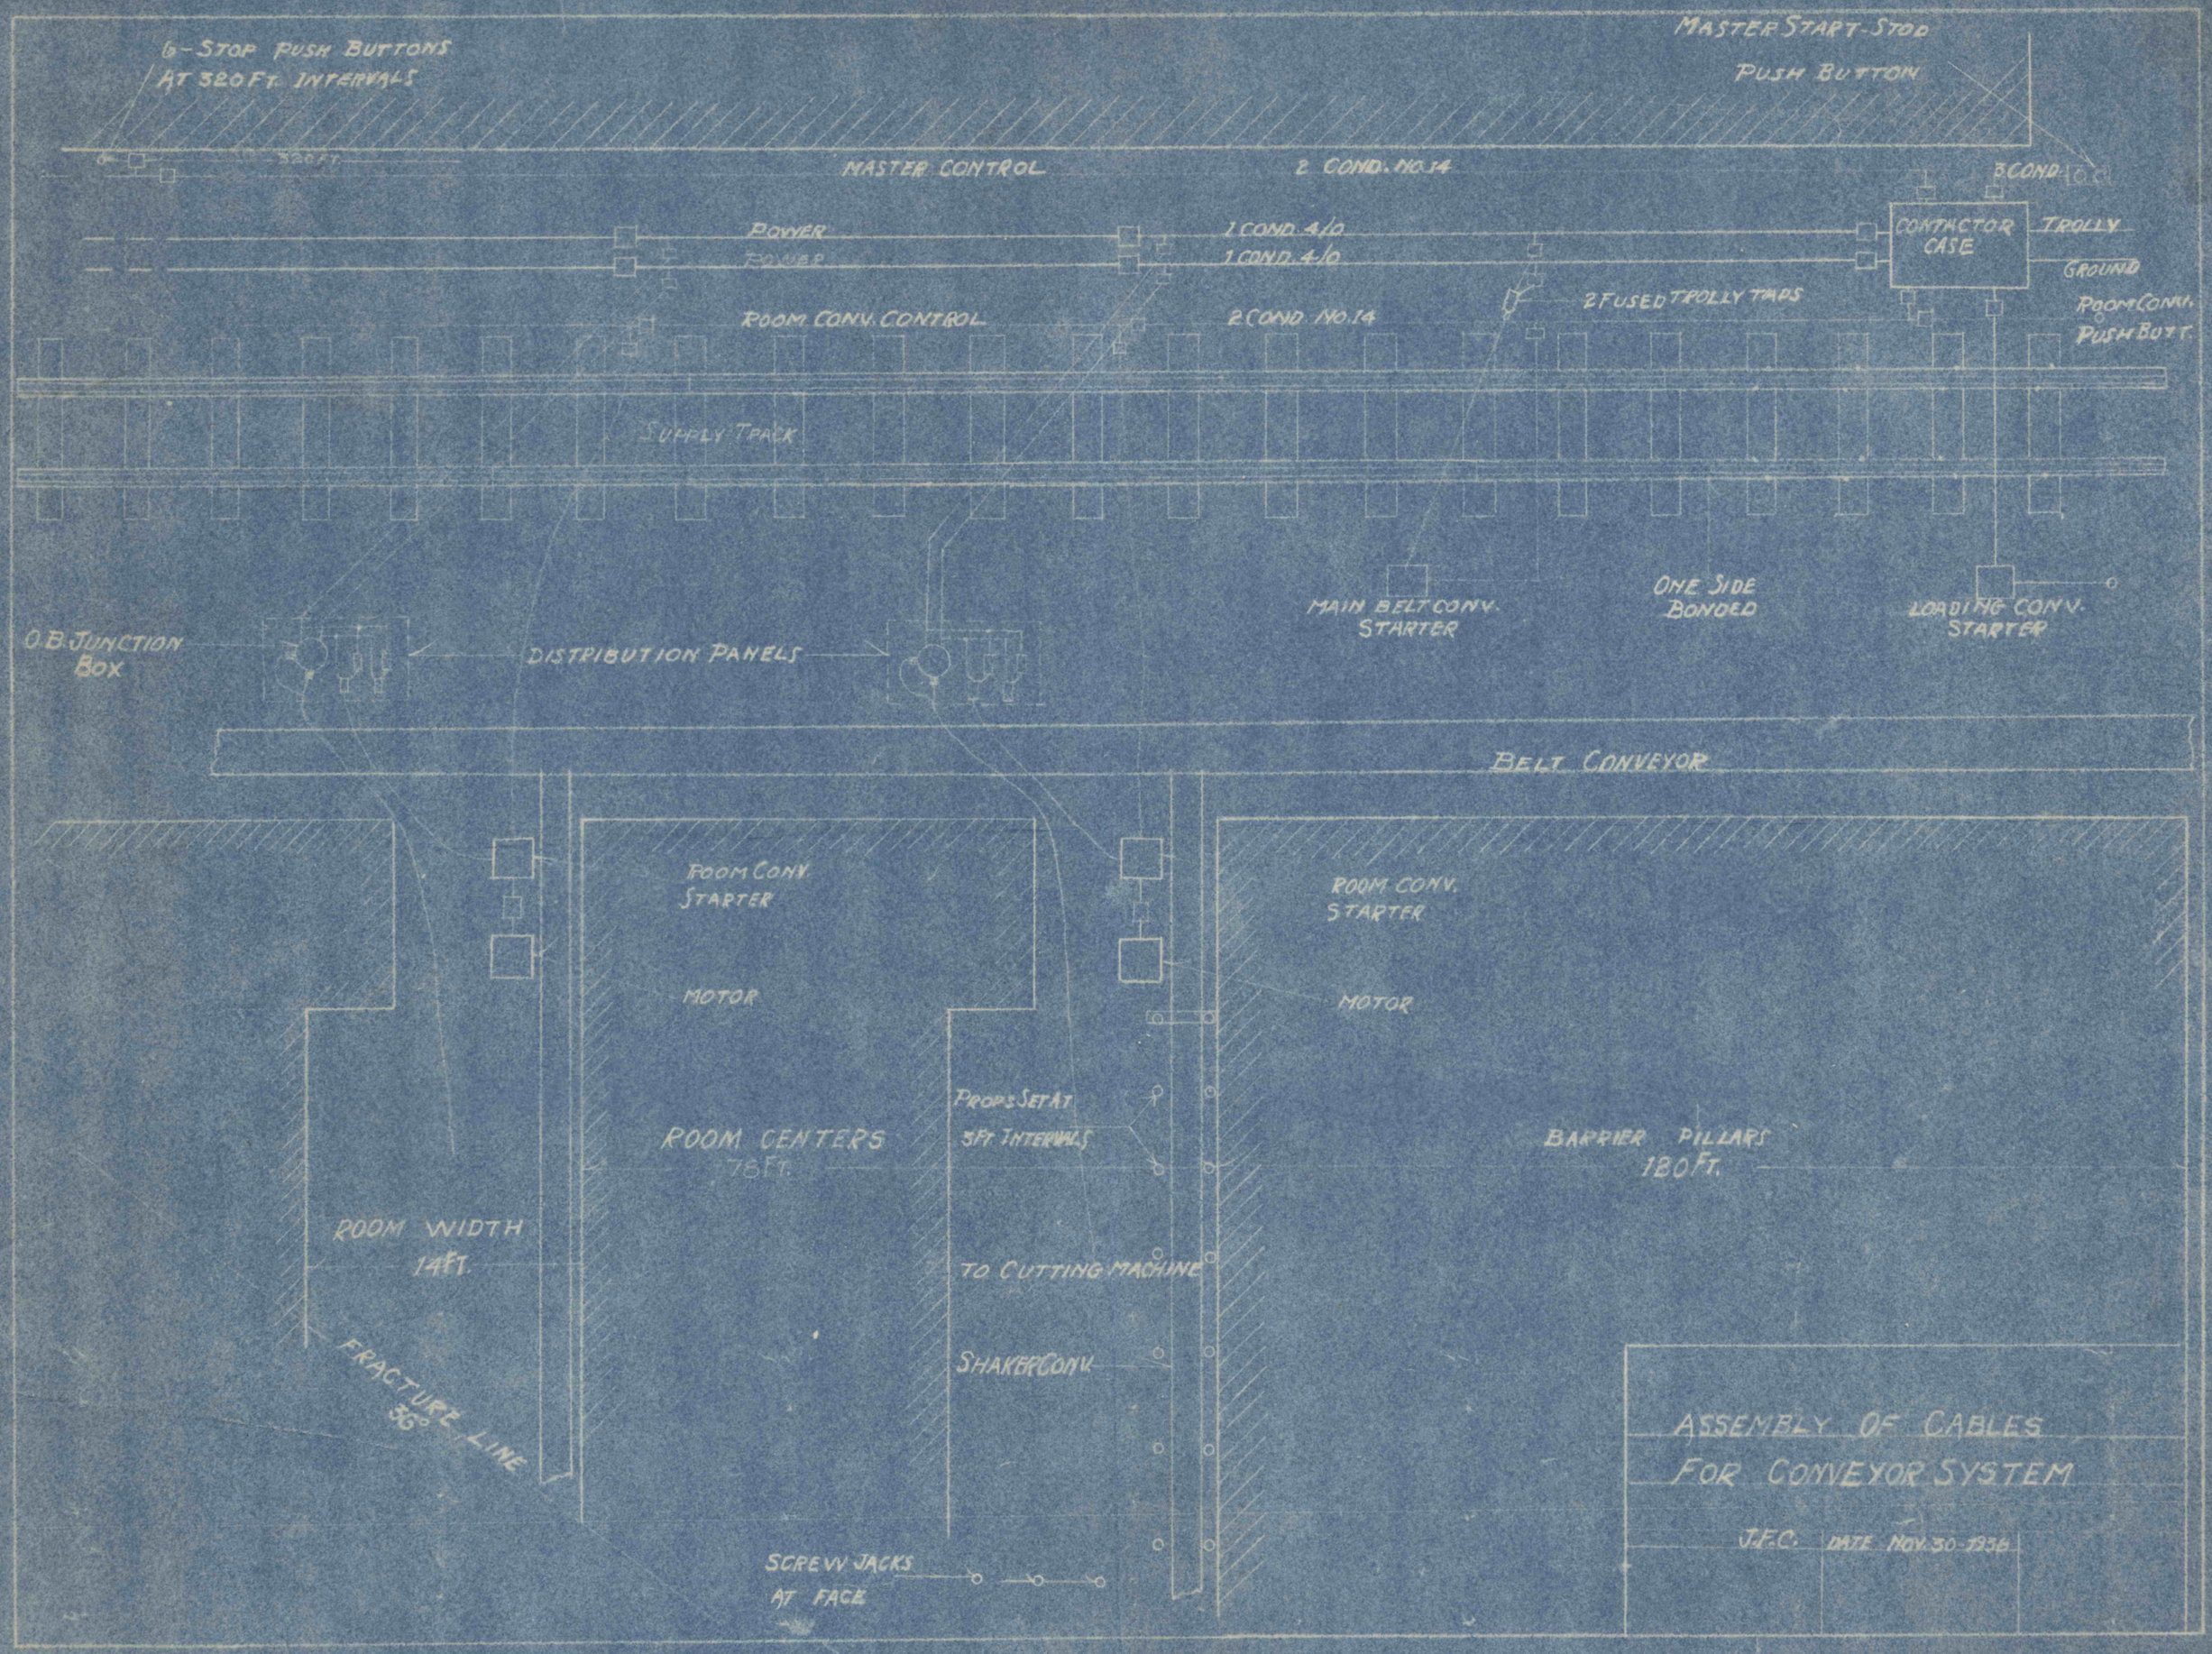
6-STOP PUSH BUTTONS
AT 320 FT. INTERVALS
MASTER START-STOP
PUSH BUTTON
320 FT.
MASTER CONTROL
2 COND. NO. 14
3 COND.
POWER
POWER
1 COND. 4/0
1 COND. 4/0
CONTACTOR CASE
TROLLY
GROUND
2 FUSED TROLLY TAPS
ROOM CONV. CONTROL
2 COND. NO. 14
ROOM CONV. PUSH BUTT.
SUPPLY TRACK
MAIN BELT CONV. STARTER
ONE SIDE BONDED
LOADING CONV. STARTER
O.B. JUNCTION BOX
DISTRIBUTION PANELS
BELT CONVEYOR
ROOM CONV. STARTER
MOTOR
ROOM CONV. STARTER
MOTOR
PROPS SET AT 3 FT. INTERVALS
ROOM CENTERS 78 FT.
BARRIER PILLARS 120 FT.
ROOM WIDTH 14 FT.
TO CUTTING MACHINE
SHAKER CONV.
FRACTURE LINE 36°
SCREW JACKS AT FACE
ASSEMBLY OF CABLES
FOR CONVEYOR SYSTEM
J.F.C.
DATE NOV. 30-1936