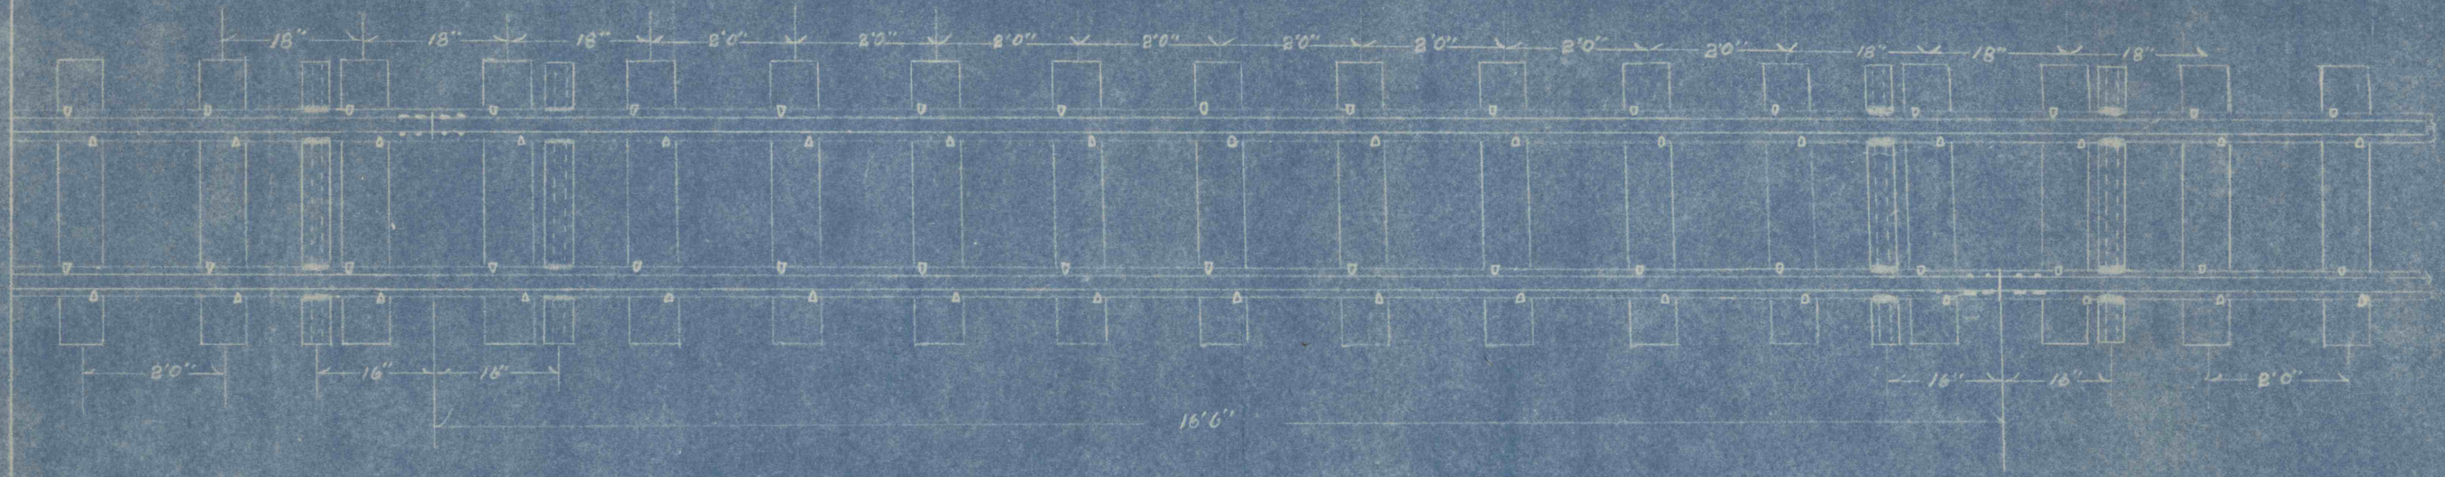

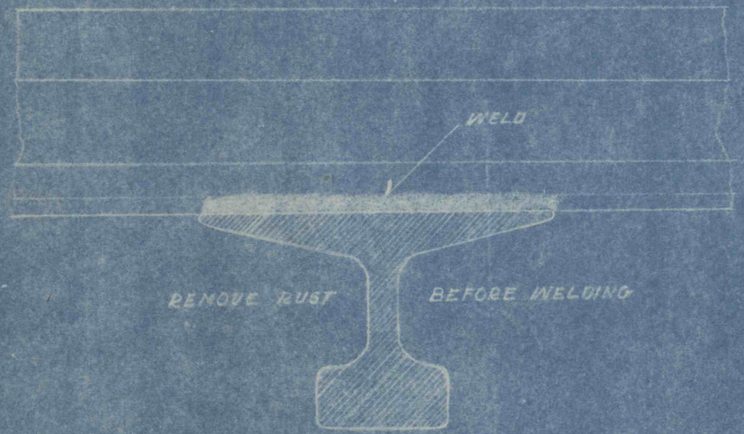

SECTION OF 60LB RAIL WELDED TO 75LB TRACK

5-25-37

METHOD OF ELIMINATING GOPHER BONDS AND IMPROVING TRACK CONDITIONS

J.F.G.