PROPOSED INSTALLATION OF SINGLE HOIST UNIT WITH ENDLESS ROPE AND SERIES OF ROPE DRUMS MOUNTED OPPOSITE ROOM NECKS FOR THE PURPOSE OF ELIMINATING THE MAINTENANCE OF A MULTIPLICITY OF ROOM HOISTS AND THEIR ATTENDANT HAZARDS.

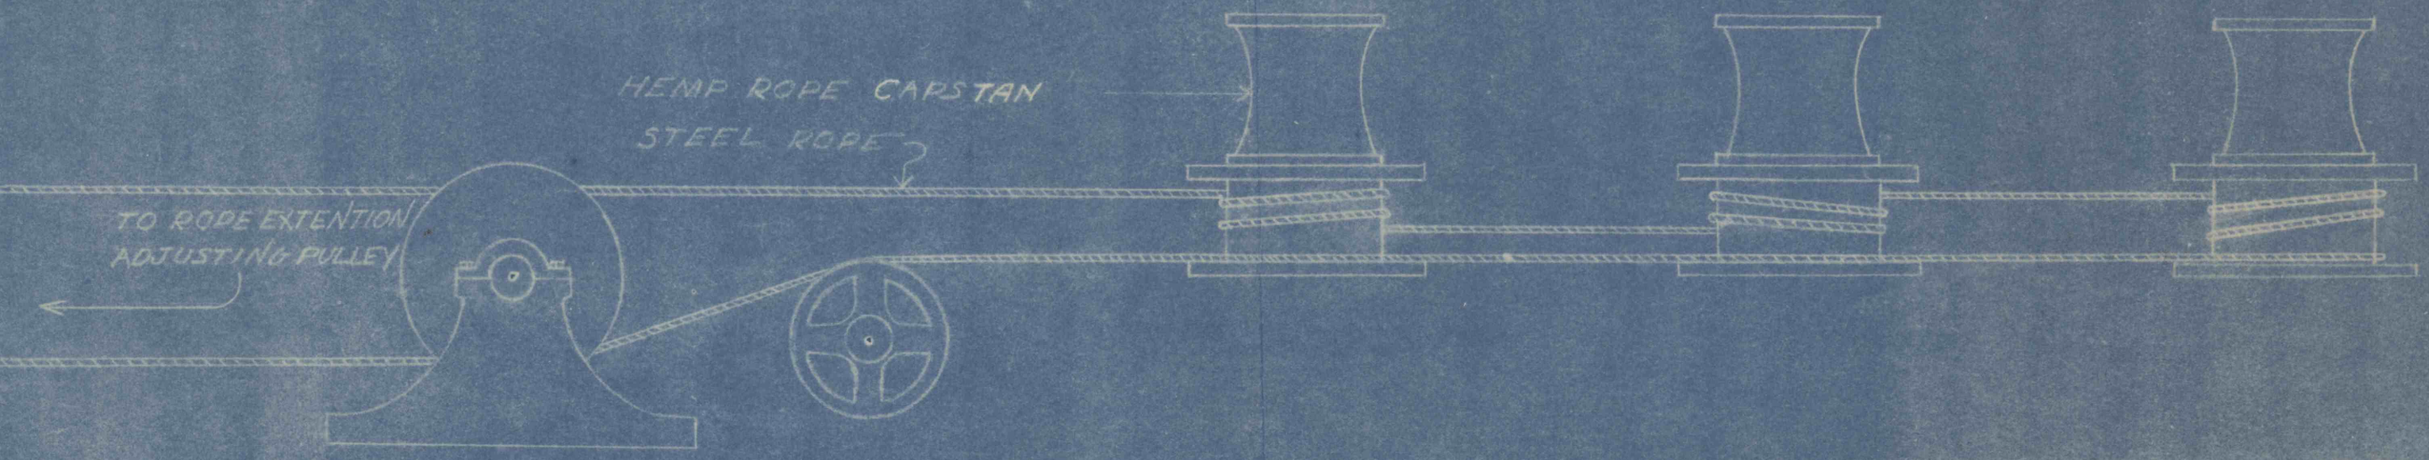

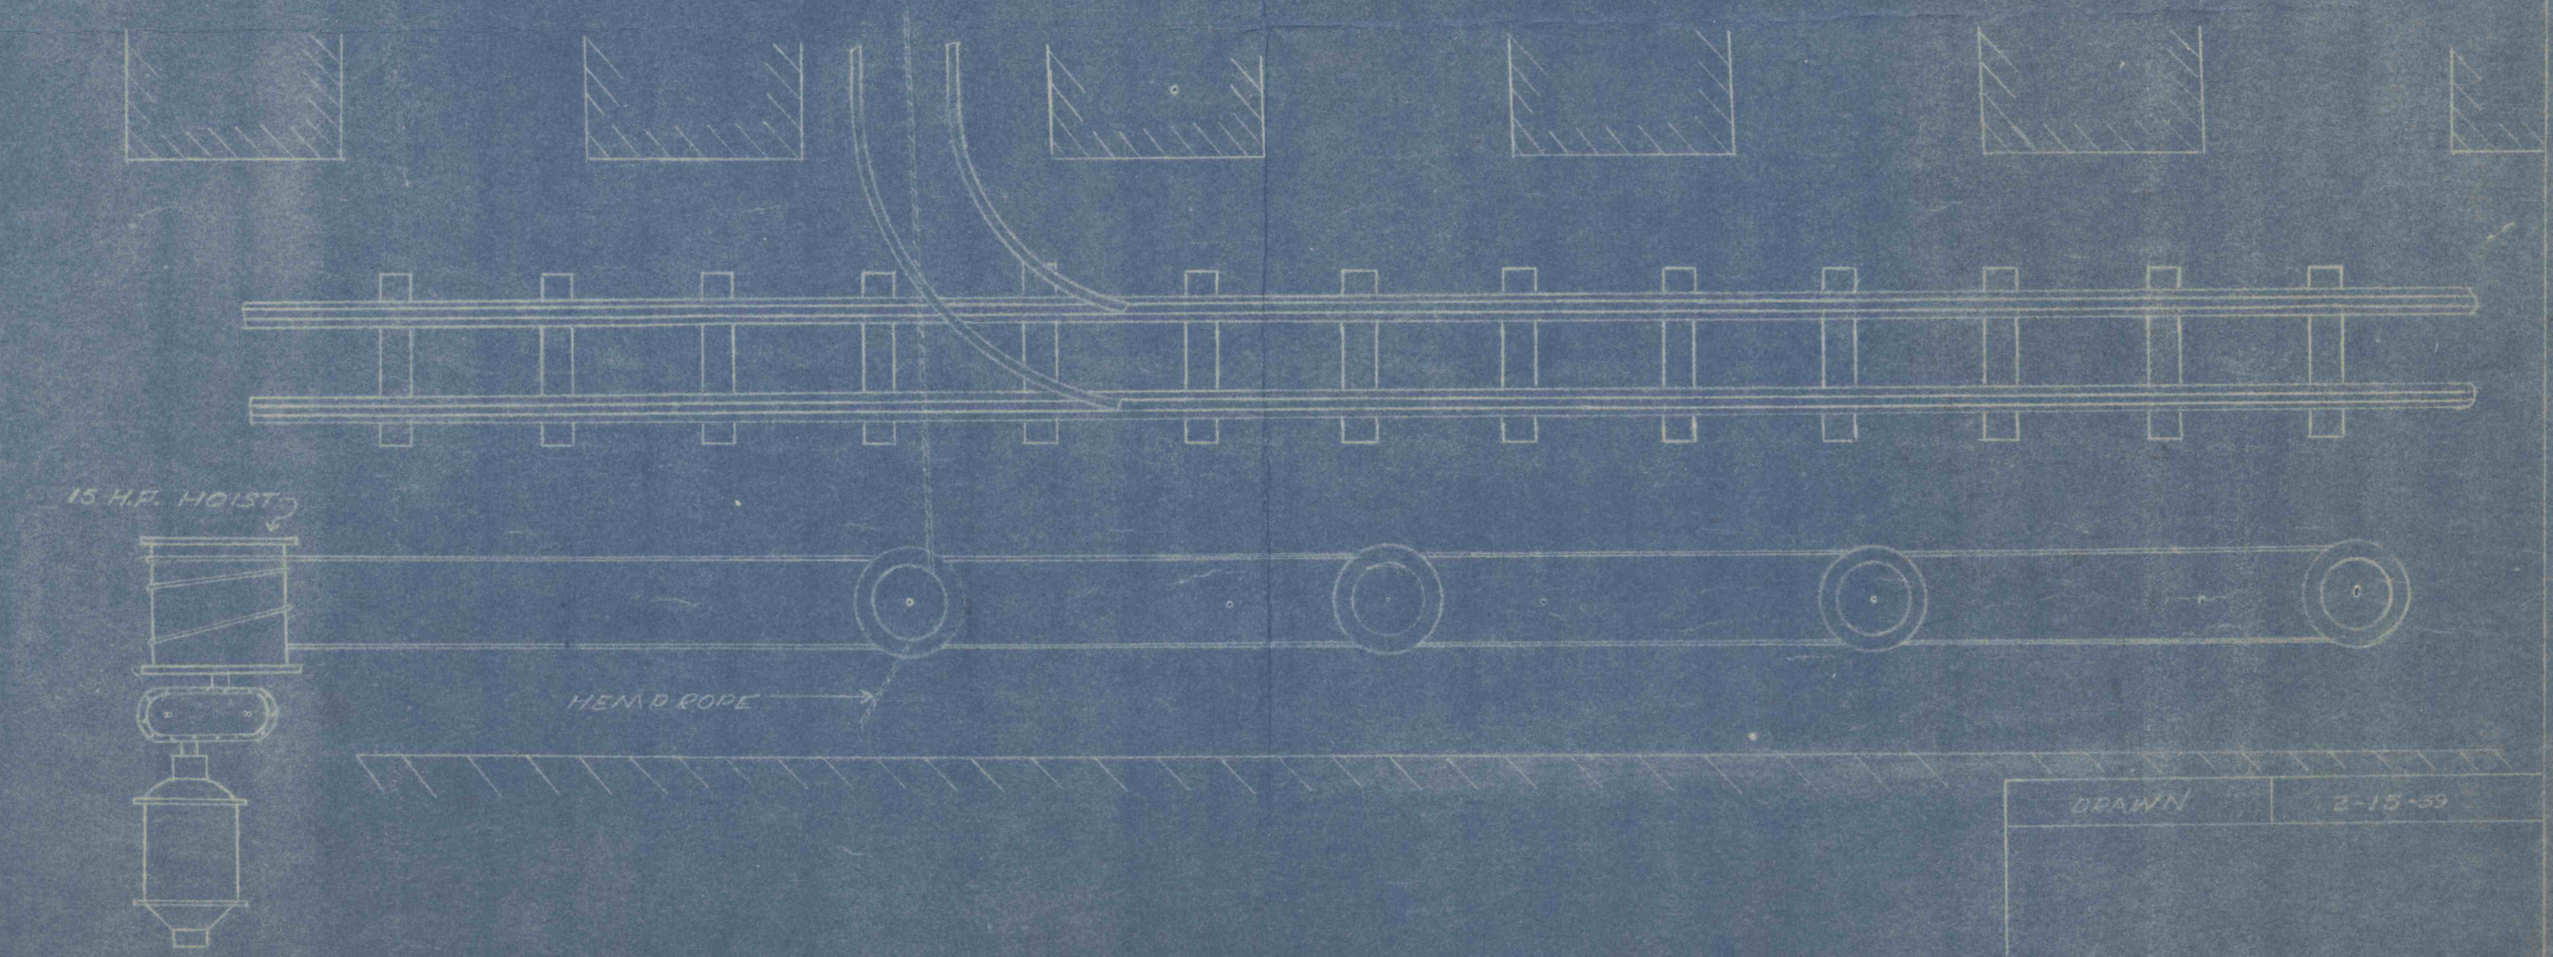

DRAWN	2-15-39

JOHN F. CONRAD