WIRING DIAGRAM FOR CONVEYOR SET UP BARNES COAL CO.

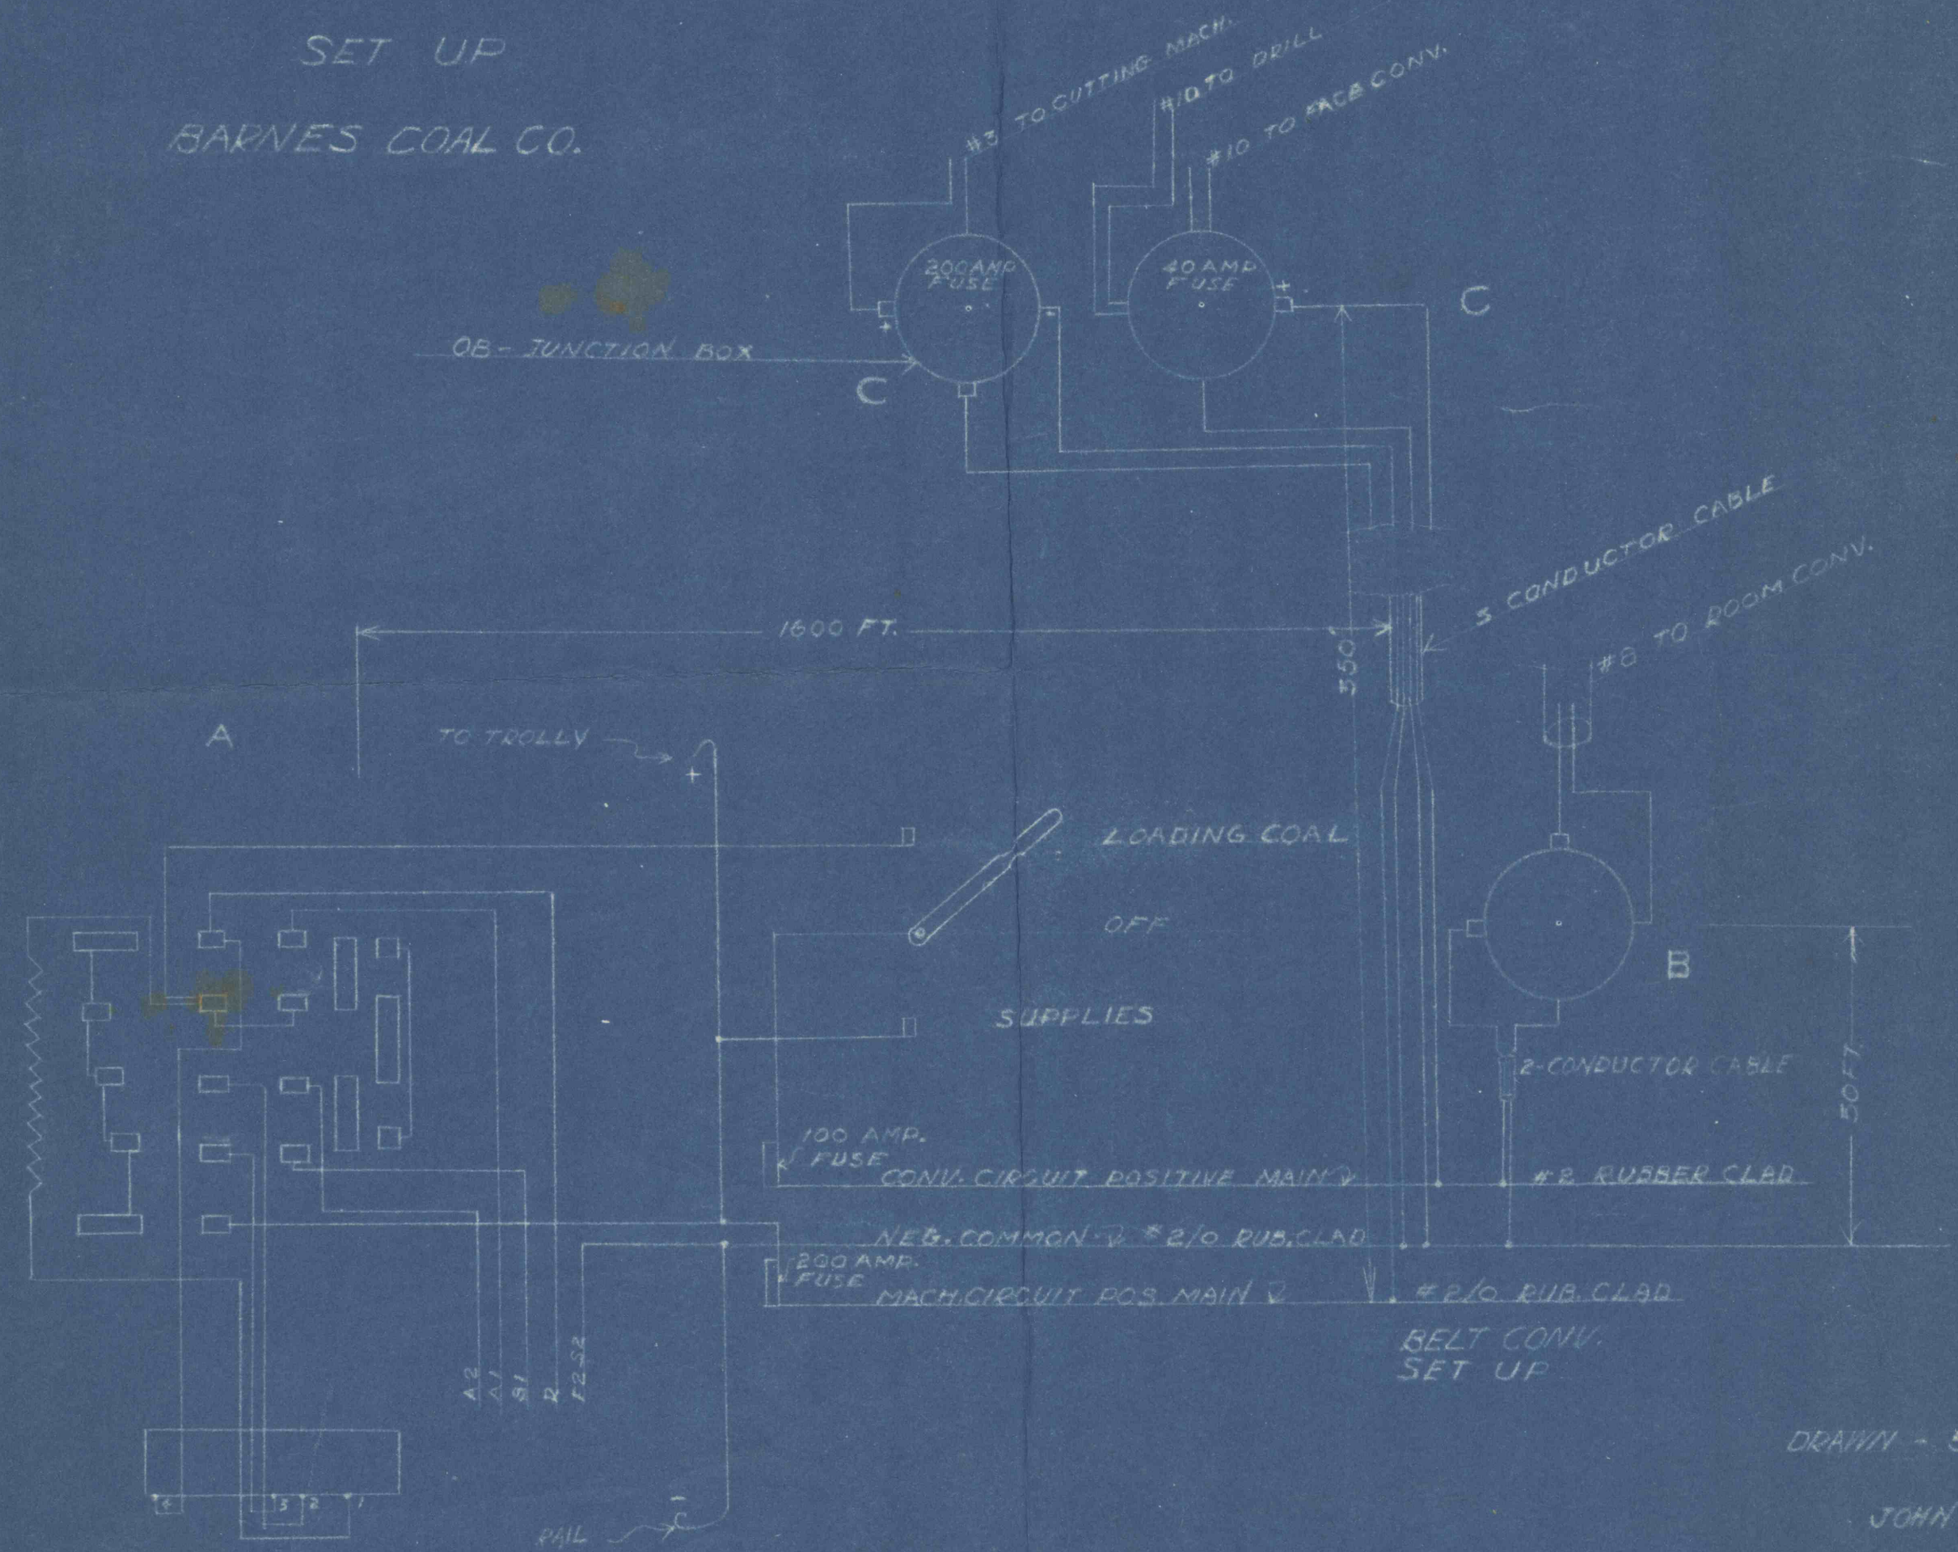

DRAWN - 5-3-38

JOHN F. CONRAD