TELESCOPIC TURNBUCKLE

FOR-3-TO-6-TON LOCOMOTIVES
CAST STEEL YOKE AND SLEEVE

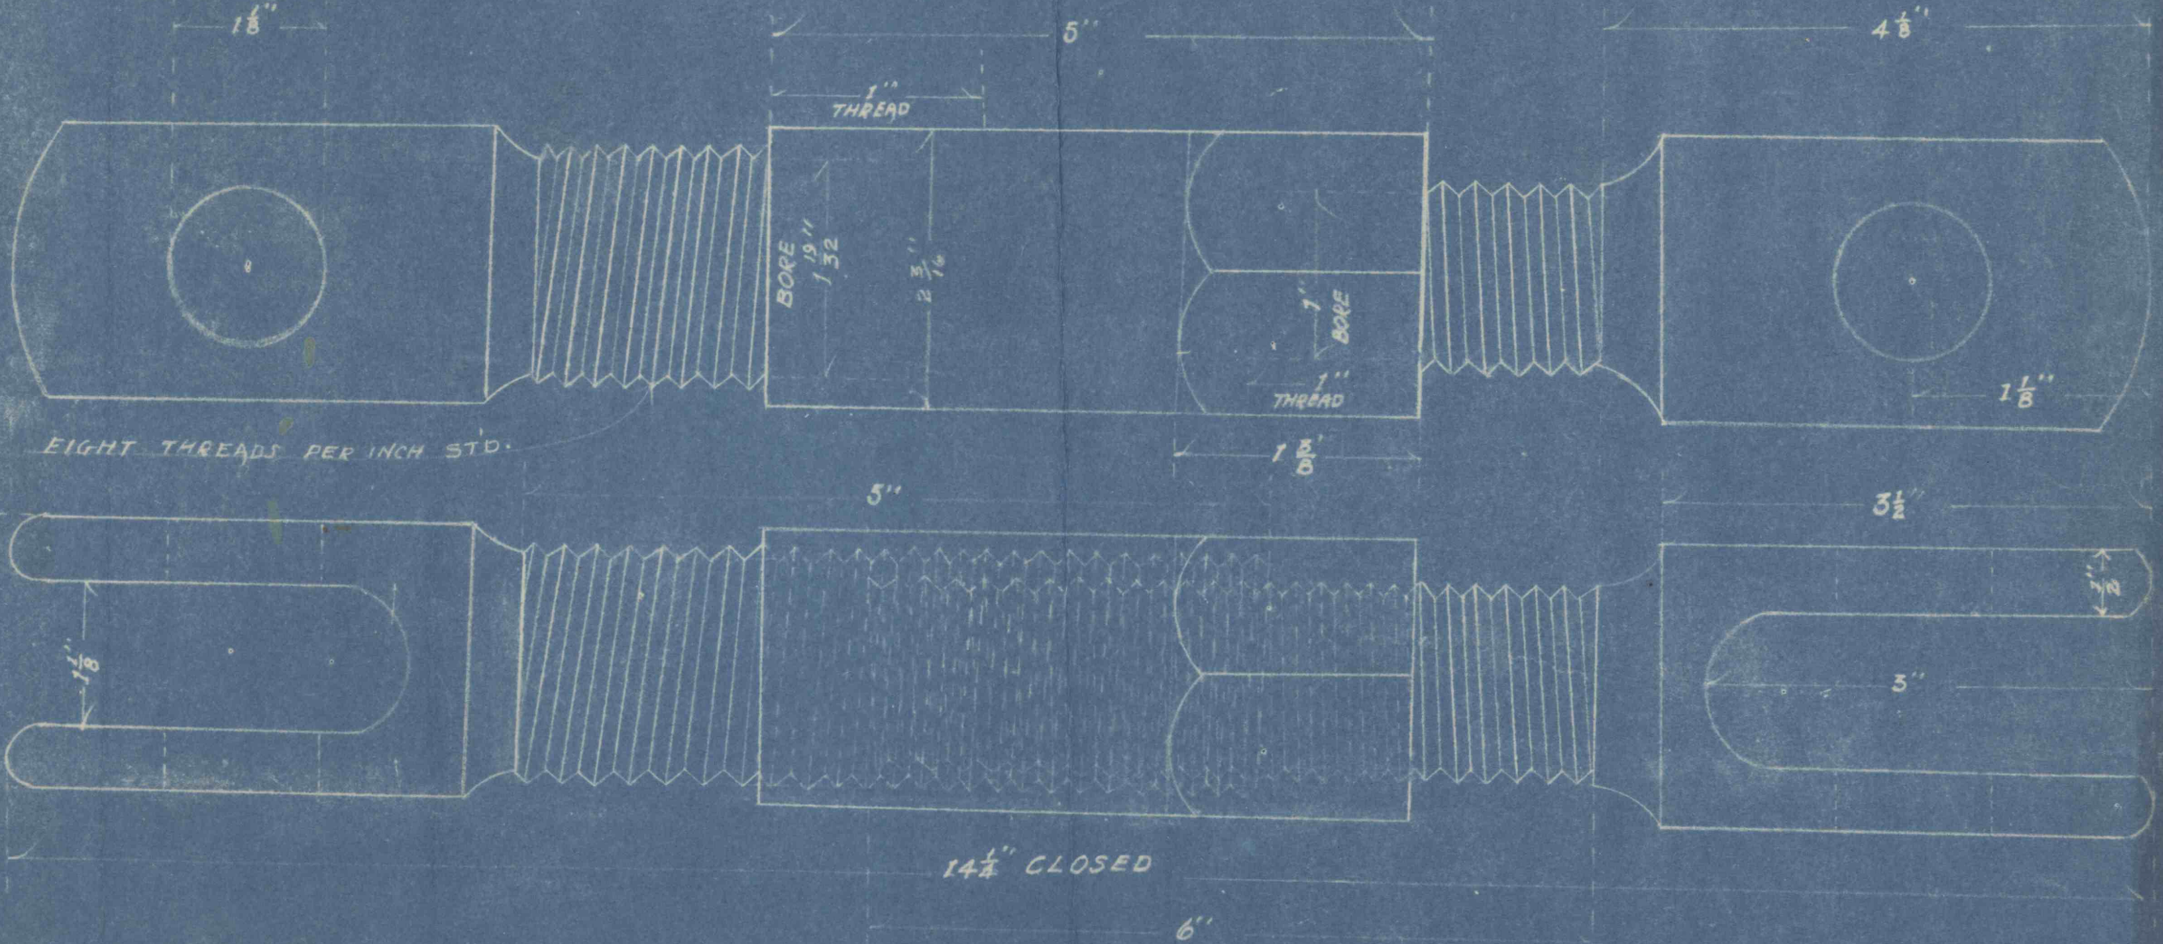

8-21-37
JOHN F. CONRAD