SECTIONS OF THE

COAL MEASURES

BETWEEN

TUNNEL No. II AND TAMAQUA

AND OF THE

CARBONIFEROUS OR POTTSVILLE CONGLOMERATE No. XII

BETWEEN

MAUCH CHUNK AND TAMAQUA

CONSTRUCTED FROM THE SURVEYS OF

THE LEHIGH COAL AND NAVIGATION COMPANY

AND THE

SECOND GEOLOGICAL SURVEY.

Note. Local names have been used for designating the Coal Beds and the character of the Rock Strata.

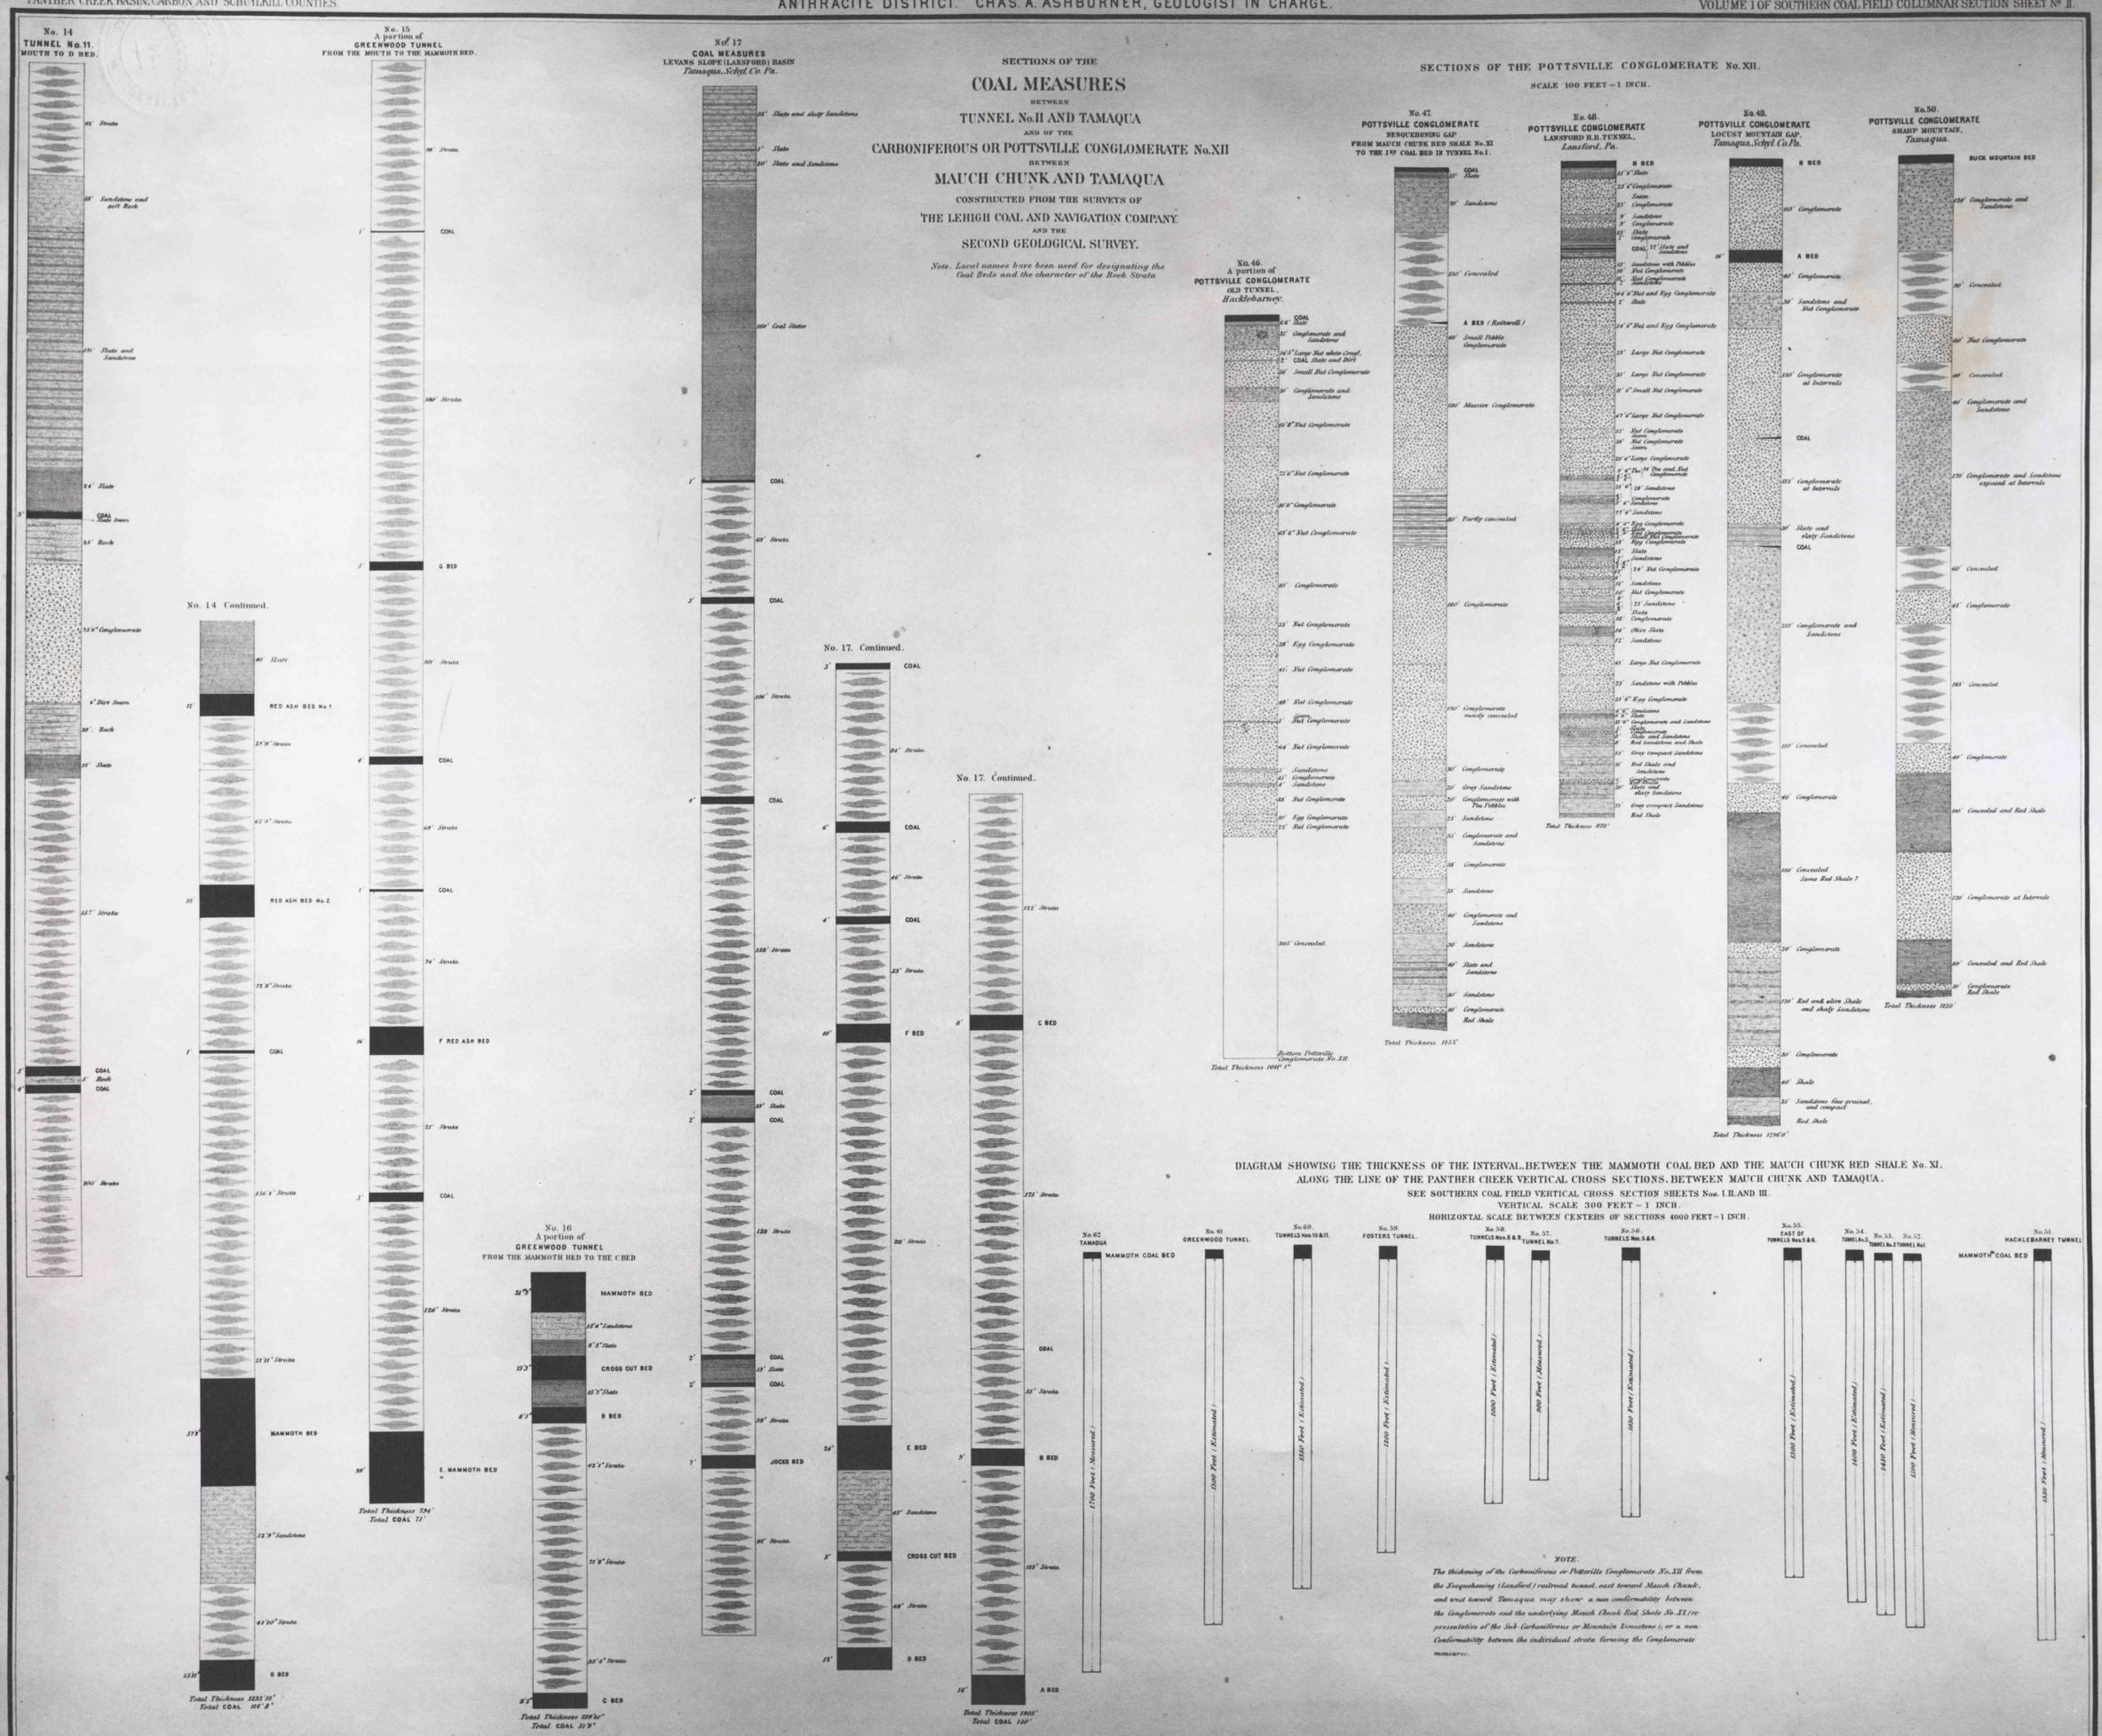

JULIUS BIEN & CO. LITH. N.Y.

LANE S. HART, STATE PRINTER.

GEOLOGICAL ASSISTANTS { A. W. SHEAFER, FRANK A. HILL. AIDS { ARTHUR WINSLOW, CHARLES B. SCOTT

Scale of Conglomerate Sections 100 Feet to 1 Inch

Scale of Coal Measure Sections 40 Feet to 1 Inch

Scale of Diagram 300 Feet to 1 Inch

JUNE 1882.

REFERENCE SURVEY MAPS, AND SECTIONS
SOUTHERN COAL FIELD { MINE SHEETS Nos. I. AND II. CROSS SECTION SHEETS Nos. I. II. AND III.

DEPARTMENT OF ENVIRONMENTAL RESOURCES
OFFICE OF ENGINEERING & CONSTRUCTION
ROOM 2 A, P. O. BOX 839
108 CLAUDE A. LORD BLVD.
POTTSVILLE, PENNSYLVANIA 17901