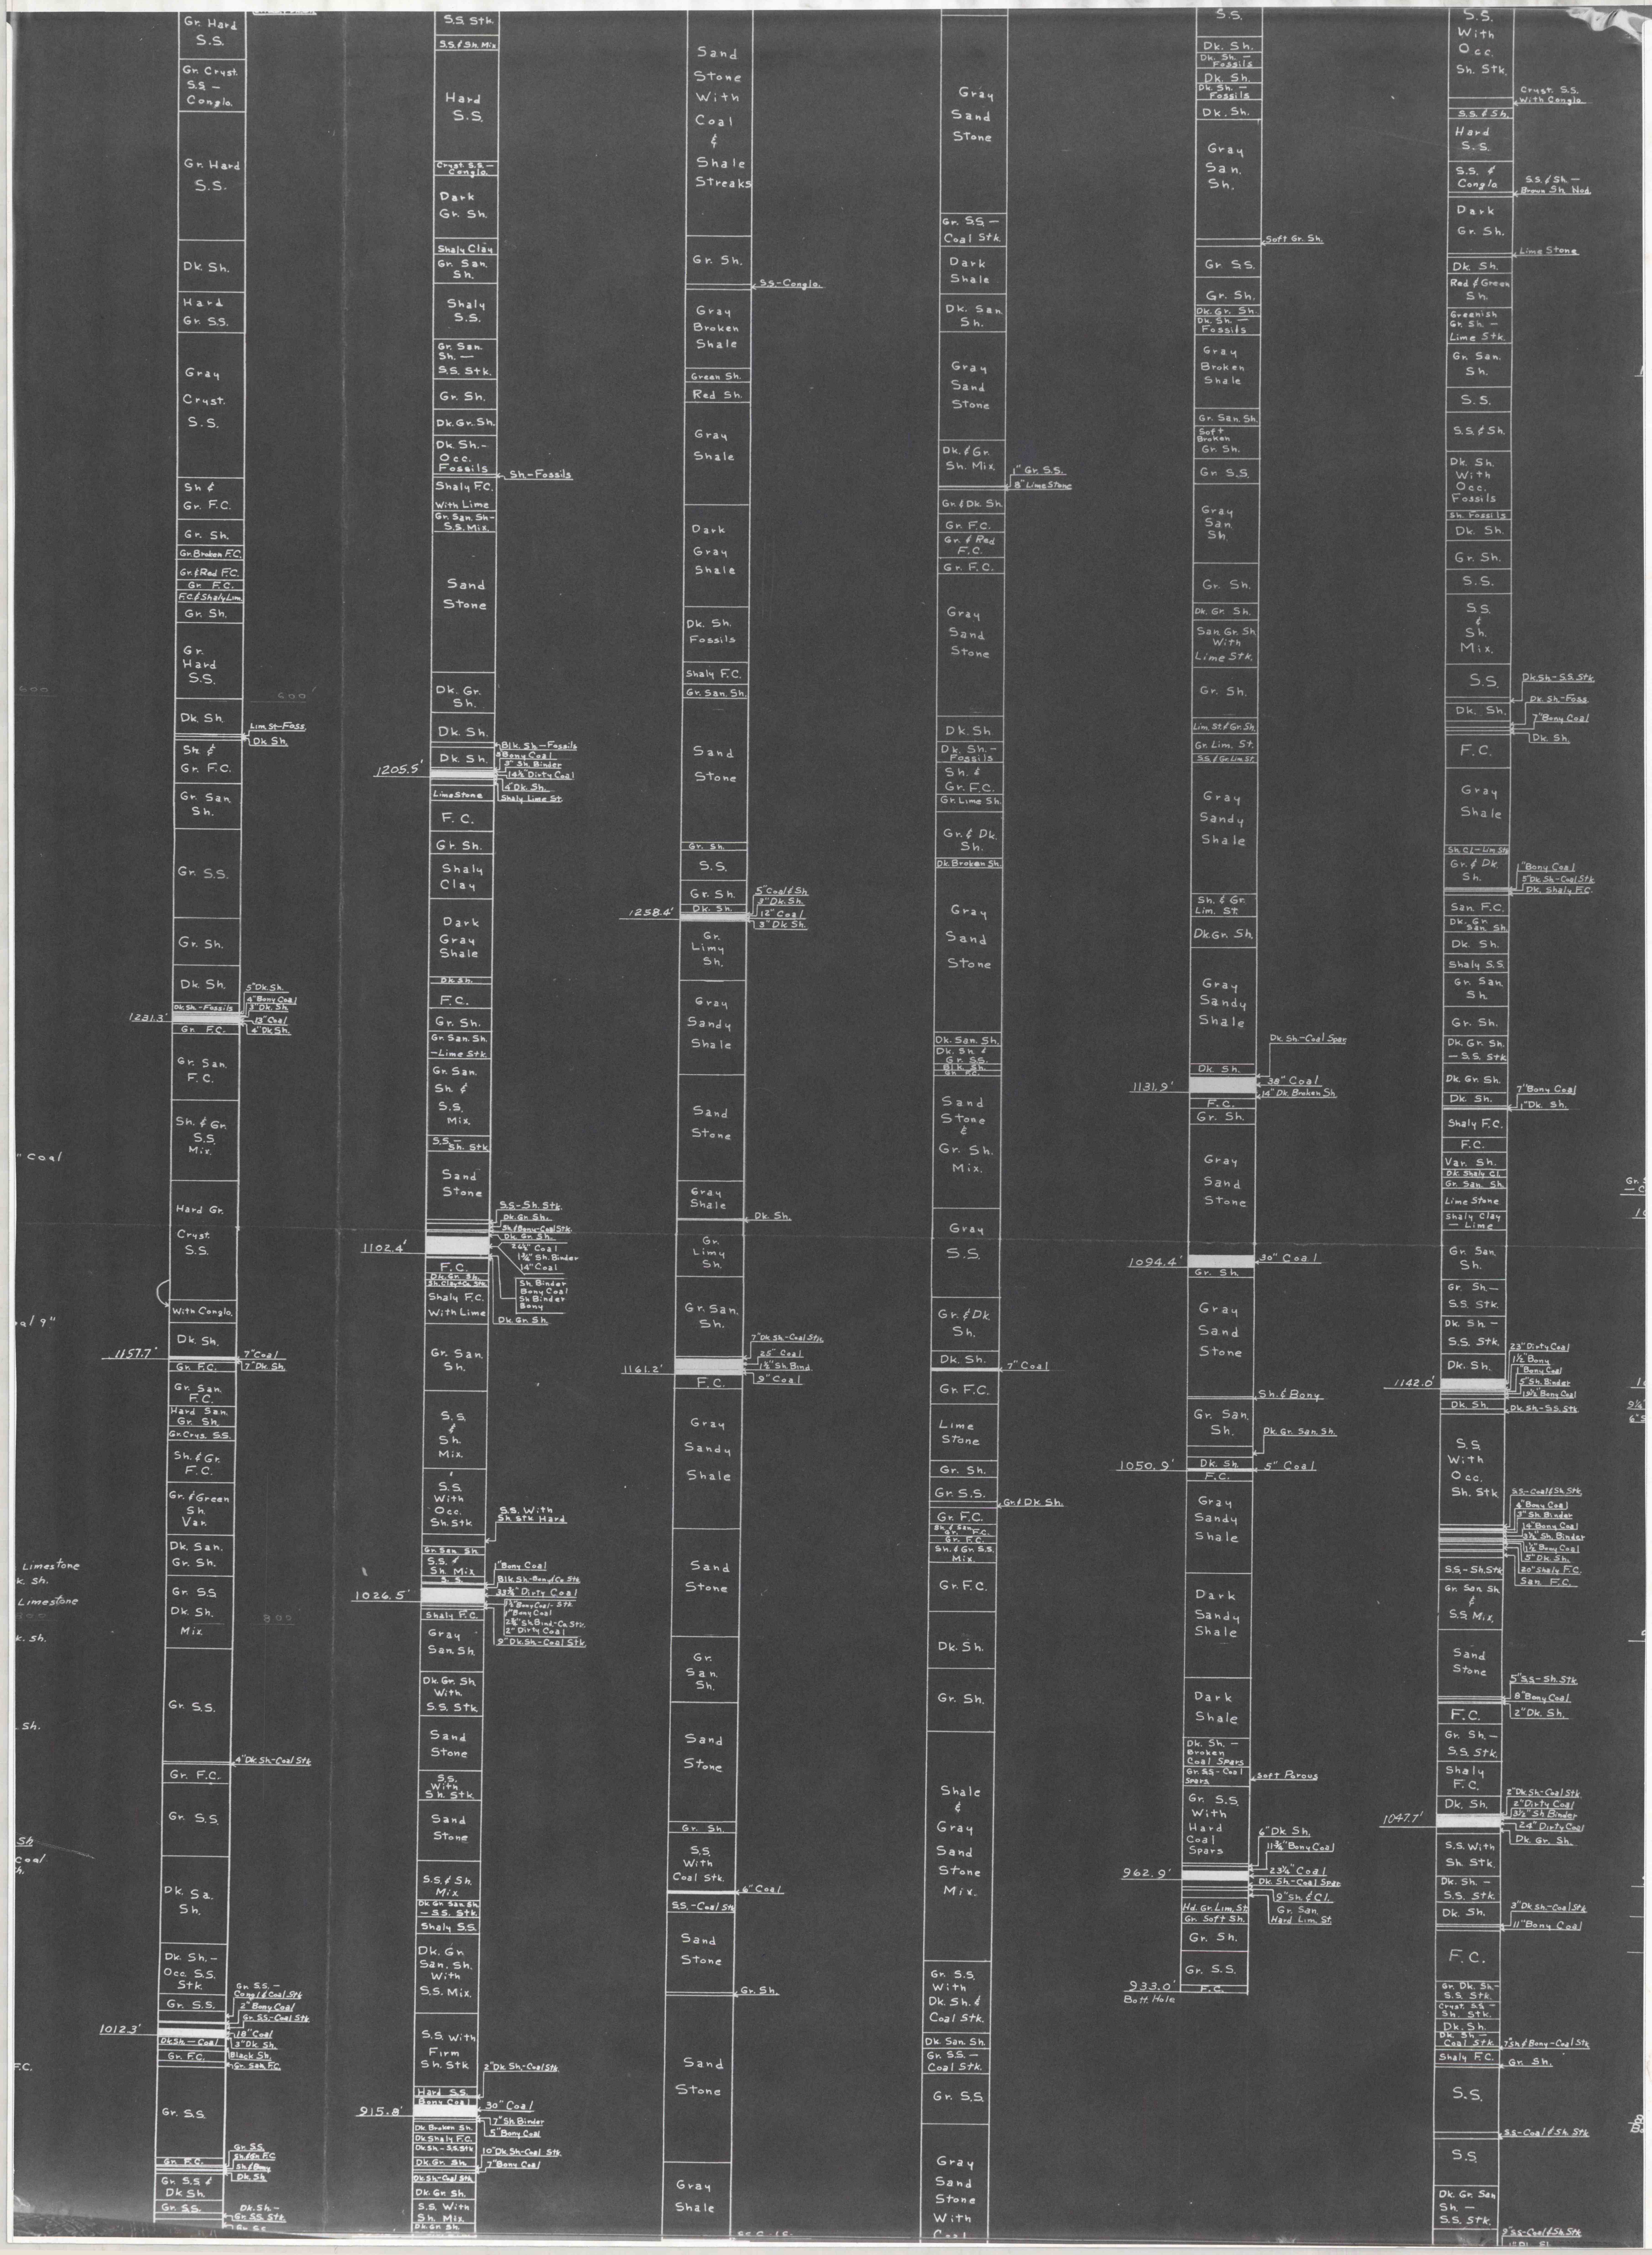

Gr. Hard S.S.
Gr. Cryst. S.S. – Conglo.
Gr. Hard S.S.
Dk. Sh.
Hard Gr. S.S.
Gray Cryst. S.S.
Sh & Gr. F.C.
Gr. Sh.
Gr. Broken F.C.
Gr. & Red F.C.
Gr. F.C.
F.C. & Shaly Lim.
Gr. Sh.
Gr. Hard S.S.
600
Dk. Sh.
Lim. St-Foss.
Dk. Sh.
Sh. & Gr. F.C.
Gr. San. Sh.
Gr. S.S.
Gr. Sh.
Dk. Sh.
5" Dk. Sh.
Dk. Sh.-Fossils
4" Bony Coal
3" Dk. Sh.
1231.3'
13" Coal
4" Dk. Sh.
Gr. F.C.
Gr. San. F.C.
Sh. & Gr. S.S. Mix.
Hard Gr. Cryst. S.S.
With Conglo.
Dk. Sh.
1157.7'
7" Coal
7" Dk. Sh.
Gr. F.C.
Gr. San. F.C.
Hard San. Gr. Sh.
Gr. Crys. S.S.
Sh. & Gr. F.C.
Gr. & Green Sh. Var.
Dk. San. Gr. Sh.
Gr. S.S. Dk. Sh. Mix.
800
Gr. S.S.
4" Dk. Sh-Coal Stk.
Gr. F.C.
Gr. S.S.
Dk. Sa. Sh.
Dk. Sh.- Occ. S.S. Stk.
Gr. S.S. – Congl. & Coal Stk.
Gr. S.S.
2" Bony Coal
Gr. SS.-Coal Stk.
1012.3'
18" Coal
Dk. Sh. – Coal
3" Dk. Sh.
Gr. F.C.
Black Sh.
Gr. San. F.C.
Gr. S.S.
Gr. S.S. Sh. & Gr. F.C.
Gr. F.C.
Sh. & Bony
Dk. Sh.
Gr. S.S. & Dk. Sh.
Gr. S.S.
Dk. Sh.- Gr. SS. Stk.
S.S. Stk.
S.S. & Sh. Mix
Hard S.S.
Cryst. S.S. – Conglo.
Dark Gr. Sh.
Shaly Clay
Gr. San. Sh.
Shaly S.S.
Gr. San. Sh. — S.S. Stk.
Gr. Sh.
Dk. Gr. Sh.
Dk. Sh.- Occ. Fossils
Sh.-Fossils
Shaly F.C. With Lime
Gr. San. Sh.- S.S. Mix.
Sand Stone
Dk. Gr. Sh.
Dk. Sh.
Blk. Sh.–Fossils
Dk. Sh.
5" Bony Coal
3" Sh. Binder
1205.5'
14½" Dirty Coal
4" Dk. Sh.
Lime Stone
Shaly Lime St.
F.C.
Gr. Sh.
Shaly Clay
Dark Gray Shale
Dk. Sh.
F.C.
Gr. Sh.
Gr. San. Sh. -Lime Stk.
Gr. San. Sh. & S.S. Mix.
S.S. – Sh. Stk.
Sand Stone
S.S.-Sh. Stk.
Dk. Gr. Sh.
Sh. & Bony-Coal Stk.
Dk. Gr. Sh.
1102.4'
26½" Coal
1¾" Sh. Binder
14" Coal
F.C.
Dk. Gr. Sh.
Sh. Clay & Co. Stk.
Sh. Binder Bony Coal Sh Binder Bony
Shaly F.C. With Lime
Dk. Gr. Sh.
Gr. San. Sh.
S.S. & Sh. Mix.
S.S. With Occ. Sh. Stk.
S.S. With Sh. Stk. Hard
Gr. San. Sh.
S.S. & Sh. Mix
S.S.
1" Bony Coal
Blk. Sh.-Bony & Co. Stk.
1026.5'
33⅞" Dirty Coal
½" Bony Coal- Stk.
1" Bony Coal
2¾" Sh. Bind.-Co. Stk.
2" Dirty Coal
9" Dk. Sh.-Coal Stk.
Shaly F.C.
Gray San. Sh.
Dk. Gr. Sh. With S.S. Stk.
Sand Stone
S.S. With Sh. Stk.
Sand Stone
S.S. & Sh. Mix.
Dk. Gr. San. Sh. – S.S. Stk.
Shaly S.S.
Dk. Gr. San. Sh. With S.S. Mix.
S.S. With Firm Sh. Stk.
2" Dk. Sh.-Coal Stk.
Hard S.S.
Bony Coal
915.8'
30" Coal
7" Sh. Binder
5" Bony Coal
Dk. Broken Sh.
Dk. Shaly F.C.
Dk. Sh. - S.S. Stk.
10" Dk. Sh.-Coal Stk.
Dk. Gr. Sh.
7" Bony Coal
Dk. Sh.-Coal Stk.
Dk. Gr. Sh.
S.S. With Sh. Mix.
Dk. Gr. Sh.
Sand Stone With Coal & Shale Streaks
Gr. Sh.
S.S.-Conglo.
Gray Broken Shale
Green Sh.
Red Sh.
Gray Shale
Dark Gray Shale
Dk. Sh. Fossils
Shaly F.C.
Gr. San. Sh.
Sand Stone
Gr. Sh.
S.S.
Gr. Sh.
5" Coal & Sh.
Dk. Sh.
3" Dk. Sh.
1258.4'
12" Coal
3" Dk. Sh.
Gr. Limy Sh.
Gray Sandy Shale
Sand Stone
Gray Shale
Dk. Sh.
Gr. Limy Sh.
Gr. San. Sh.
7" Dk. Sh.-Coal Stk.
25" Coal
1161.2'
1½" Sh. Bind.
9" Coal
F.C.
Gray Sandy Shale
Sand Stone
Gr. San. Sh.
Sand Stone
Gr. Sh.
S.S. With Coal Stk.
6" Coal
SS.-Coal Stk.
Sand Stone
Gr. Sh.
Sand Stone
Gray Shale
Gray Sand Stone
Gr. S.S. — Coal Stk.
Dark Shale
Dk. San. Sh.
Gray Sand Stone
Dk. & Gr. Sh. Mix.
1" Gr. S.S.
8" Lime Stone
Gr. & Dk. Sh.
Gr. F.C.
Gr. & Red F.C.
Gr. F.C.
Gray Sand Stone
Dk. Sh
Dk. Sh.- Fossils
Sh. & Gr. F.C.
Gr. Lime Sh.
Gr. & Dk. Sh.
Dk. Broken Sh.
Gray Sand Stone
Dk. San. Sh.
Dk. Sh. & Gr. S.S.
Blk. Sh.
Gr. F.C.
Sand Stone & Gr. Sh. Mix.
Gray S.S.
Gr. & Dk. Sh.
Dk. Sh.
7" Coal
Gr. F.C.
Lime Stone
Gr. Sh.
Gr. S.S.
Gr. & Dk. Sh.
Gr. F.C.
Sh. & San. Gr. F.C.
Gr. F.C.
Sh. & Gr. S.S. Mix.
Gr. F.C.
Dk. Sh.
Gr. Sh.
Shale & Gray Sand Stone Mix.
Gr. S.S. With Dk. Sh. & Coal Stk.
Dk. San. Sh.
Gr. S.S. — Coal Stk.
Gr. S.S.
Gray Sand Stone With Coal
S.S.
Dk. Sh.
Dk. Sh. — Fossils
Dk. Sh.
Dk. Sh. — Fossils
Dk. Sh.
Gray San. Sh.
Soft Gr. Sh.
Gr. S.S.
Gr. Sh.
Dk. Gr. Sh.
Dk. Sh. — Fossils
Gray Broken Shale
Gr. San. Sh.
Soft + Broken Gr. Sh.
Gr. S.S.
Gray San. Sh.
Gr. Sh.
Dk. Gr. Sh.
San. Gr. Sh. With Lime Stk.
Gr. Sh.
Lim. St. & Gr. Sh.
Gr. Lim. St.
S.S. & Gr. Lim. St.
Gray Sandy Shale
Sh. & Gr. Lim. St.
Dk. Gr. Sh.
Gray Sandy Shale
Dk. Sh.-Coal Spar.
Dk. Sh.
1131.9'
38" Coal
14" Dk. Broken Sh.
F.C.
Gr. Sh.
Gray Sand Stone
1094.4'
30" Coal
Gr. Sh.
Gray Sand Stone
Sh. & Bony
Gr. San. Sh.
Dk. Gr. San. Sh.
1050.9'
Dk. Sh.
5" Coal
F.C.
Gray Sandy Shale
Dark Sandy Shale
Dark Shale
Dk. Sh. — Broken Coal Spars
Gr. S.S. - Coal Spars
Soft Porous
Gr. S.S. With Hard Coal Spars
6" Dk. Sh.
11¾" Bony Coal
962.9'
23¼" Coal
Dk. Sh.-Coal Spar
9" Sh. & Cl.
Hd. Gr. Lim. St.
Gr. San. Hard Lim. St.
Gr. Soft Sh.
Gr. Sh.
Gr. S.S.
933.0'
Bott. Hole
F.C.
S.S. With Occ. Sh. Stk.
Cryst. S.S. With Conglo.
S.S. & Sh.
Hard S.S.
S.S. & Conglo.
S.S. & Sh. — Brown Sh. Nod.
Dark Gr. Sh.
Lime Stone
Dk. Sh.
Red & Green Sh.
Greenish Gr. Sh. — Lime Stk.
Gr. San. Sh.
S.S.
S.S. & Sh.
Dk. Sh. With Occ. Fossils
Sh. Fossils
Dk. Sh.
Gr. Sh.
S.S.
S.S. & Sh. Mix.
S.S.
Dk. Sh.-S.S. Stk.
Dk. Sh.-Foss.
Dk. Sh.
7" Bony Coal
Dk. Sh.
F.C.
Gray Shale
Sh. Cl.- Lim. Stk.
Gr. & Dk. Sh.
1" Bony Coal
5" Dk. Sh.-Coal Stk.
Dk. Shaly F.C.
San. F.C.
Dk. Gr. San. Sh.
Dk. Sh.
Shaly S.S.
Gr. San. Sh.
Gr. Sh.
Dk. Gr. Sh. — S.S. Stk.
Dk. Gr. Sh.
7" Bony Coal
Dk. Sh.
1" Dk. Sh.
Shaly F.C.
F.C.
Var. Sh.
Dk. Shaly Cl.
Gr. San. Sh.
Lime Stone
Shaly Clay — Lime
Gr. San. Sh.
Gr. Sh.— S.S. Stk.
Dk. Sh. — S.S. Stk.
23" Dirty Coal
Dk. Sh.
1½" Bony
1" Bony Coal
1142.0'
5" Sh. Binder
19½" Bony Coal
Dk. Sh.
Dk. Sh.-S.S. Stk.
S.S. With Occ. Sh. Stk.
S.S.-Coal & Sh. Stk.
4" Bony Coal
3" Sh. Binder
14" Bony Coal
3½" Sh. Binder
1½" Bony Coal
5" Dk. Sh.
S.S.-Sh. Stk.
20" Shaly F.C.
San. F.C.
Gr. San. Sh. & S.S. Mix.
Sand Stone
5" S.S.-Sh. Stk.
8" Bony Coal
2" Dk. Sh.
F.C.
Gr. Sh. — S.S. Stk.
Shaly F.C.
2" Dk. Sh.-Coal Stk.
Dk. Sh.
2" Dirty Coal
3½" Sh. Binder
1047.7'
24" Dirty Coal
Dk. Gr. Sh.
S.S. With Sh. Stk.
Dk. Sh. — S.S. Stk.
3" Dk. Sh.-Coal Stk.
Dk. Sh.
11" Bony Coal
F.C.
Gr. Dk. Sh.- S.S. Stk.
Cryst. S.S. - Sh. Stk.
Dk. Sh.
Dk. Sh. — Coal Stk.
7" Sh. & Bony-Coal Stk.
Shaly F.C.
Gr. Sh.
S.S.
S.S.-Coal & Sh. Stk.
S.S.
Dk. Gr. San. Sh. — S.S. Stk.
9" S.S.-Coal & Sh. Stk.