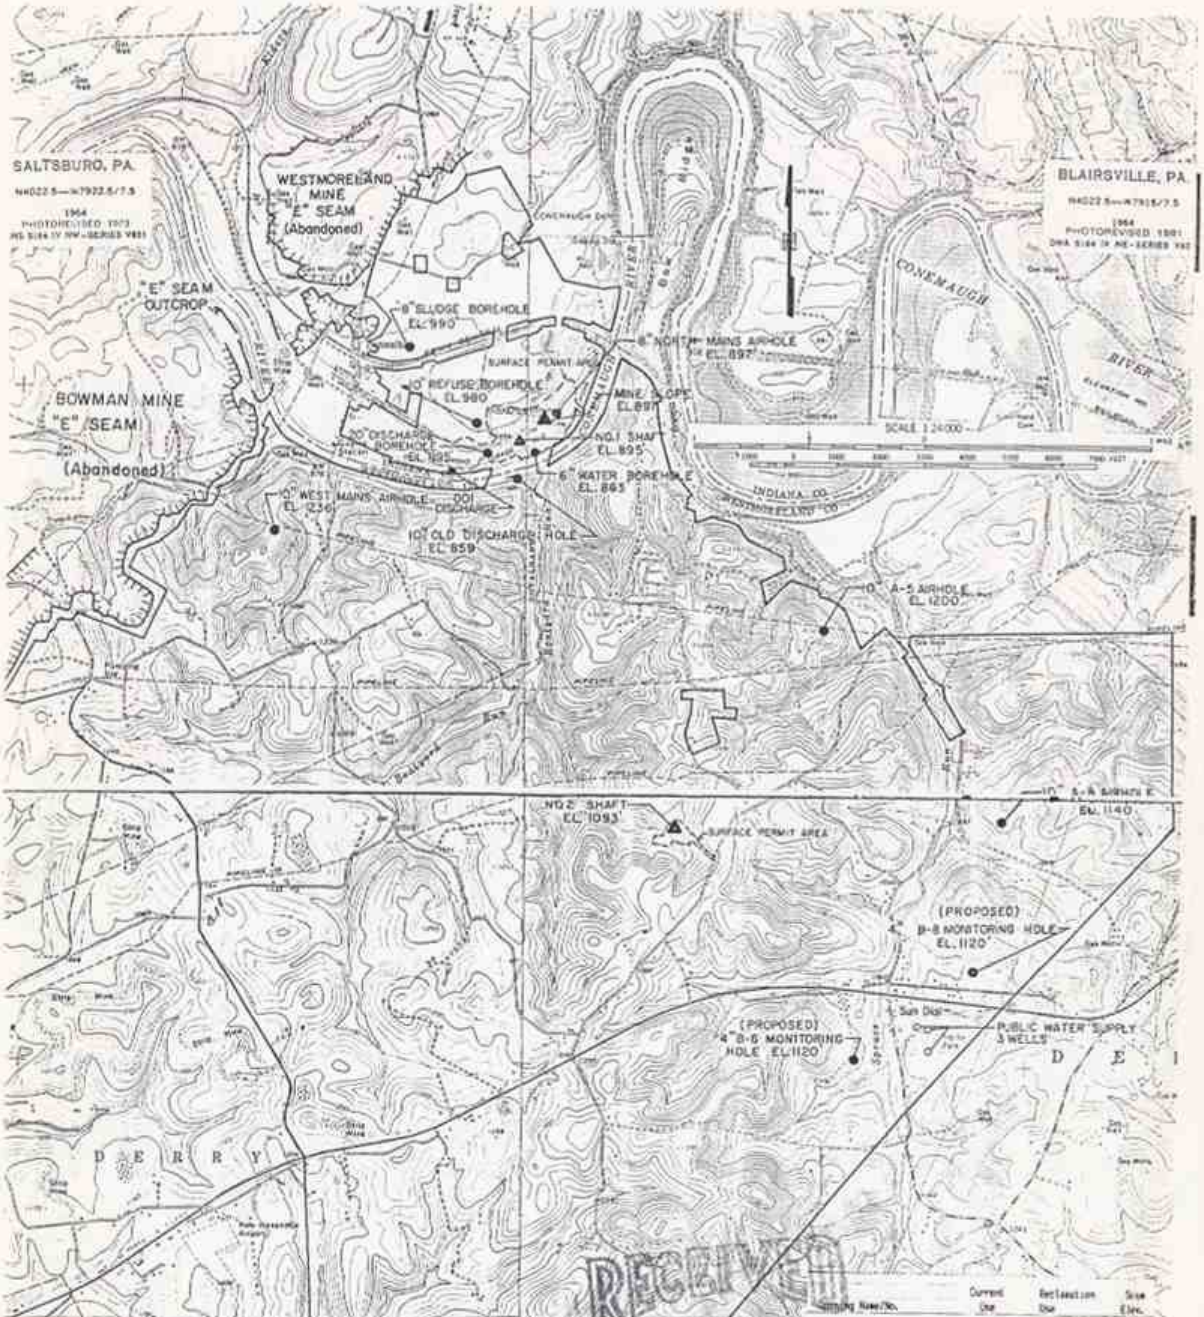

TUNNELTON MINING COMPANY
MARION MINE
UPPER FREEPORT "E" SEAM
DERRY TWP. WESTMORELAND CO.
LOYALHANNA TWP. WESTMORELAND CO.
CONEMAUGH TWP. INDIANA CO.
6.2 LOCATION MAP
CALE 1" = 2,000' FEBRUARY 1992

——— UNDERGROUND PERMIT AREA
- - - - - SURFACE PERMIT AREA
▲ MAJOR MINE OPENINGS
● BOREHOLES
■ MINE DISCHARGE POINT
6.2 (f) & (g) N/A

Mining Name/No.	Current Use	Reclamation Use	Slope Elev.
Mine Slope	Belt/Track Haulage		638
No. 1 Shaft	Ventilation/Elevator		632
No. 2 Shaft	Ventilation/Elevator		574
Refuse Borehole	Drainage	Vent mine air	885
Discharge Borehole	Mine dewatering	Makeup water	644
Sludge Borehole	Mine Water	Sludge disposal	638
Old Discharge Hole	Abandoned		618
West Mains Airhole	Ventilation	Vent mine air	728
A-5 Airhole	Ventilation	Vent mine air	628
A-6 Airhole	Ventilation	Vent mine air	725
North Mains Airhole	Ventilation	Vent/Monitoring	676
Sludge Borehole	Sludge disposal	Vent mine air	788
B-6 Monitoring Hole	(Proposed)	Monitor water	845
B-8 Monitoring Hole	(Proposed)	Monitor water	832

RECEIVED
FEB 25 1992
Dept. of Environmental Resources
Mining Bureau Districts