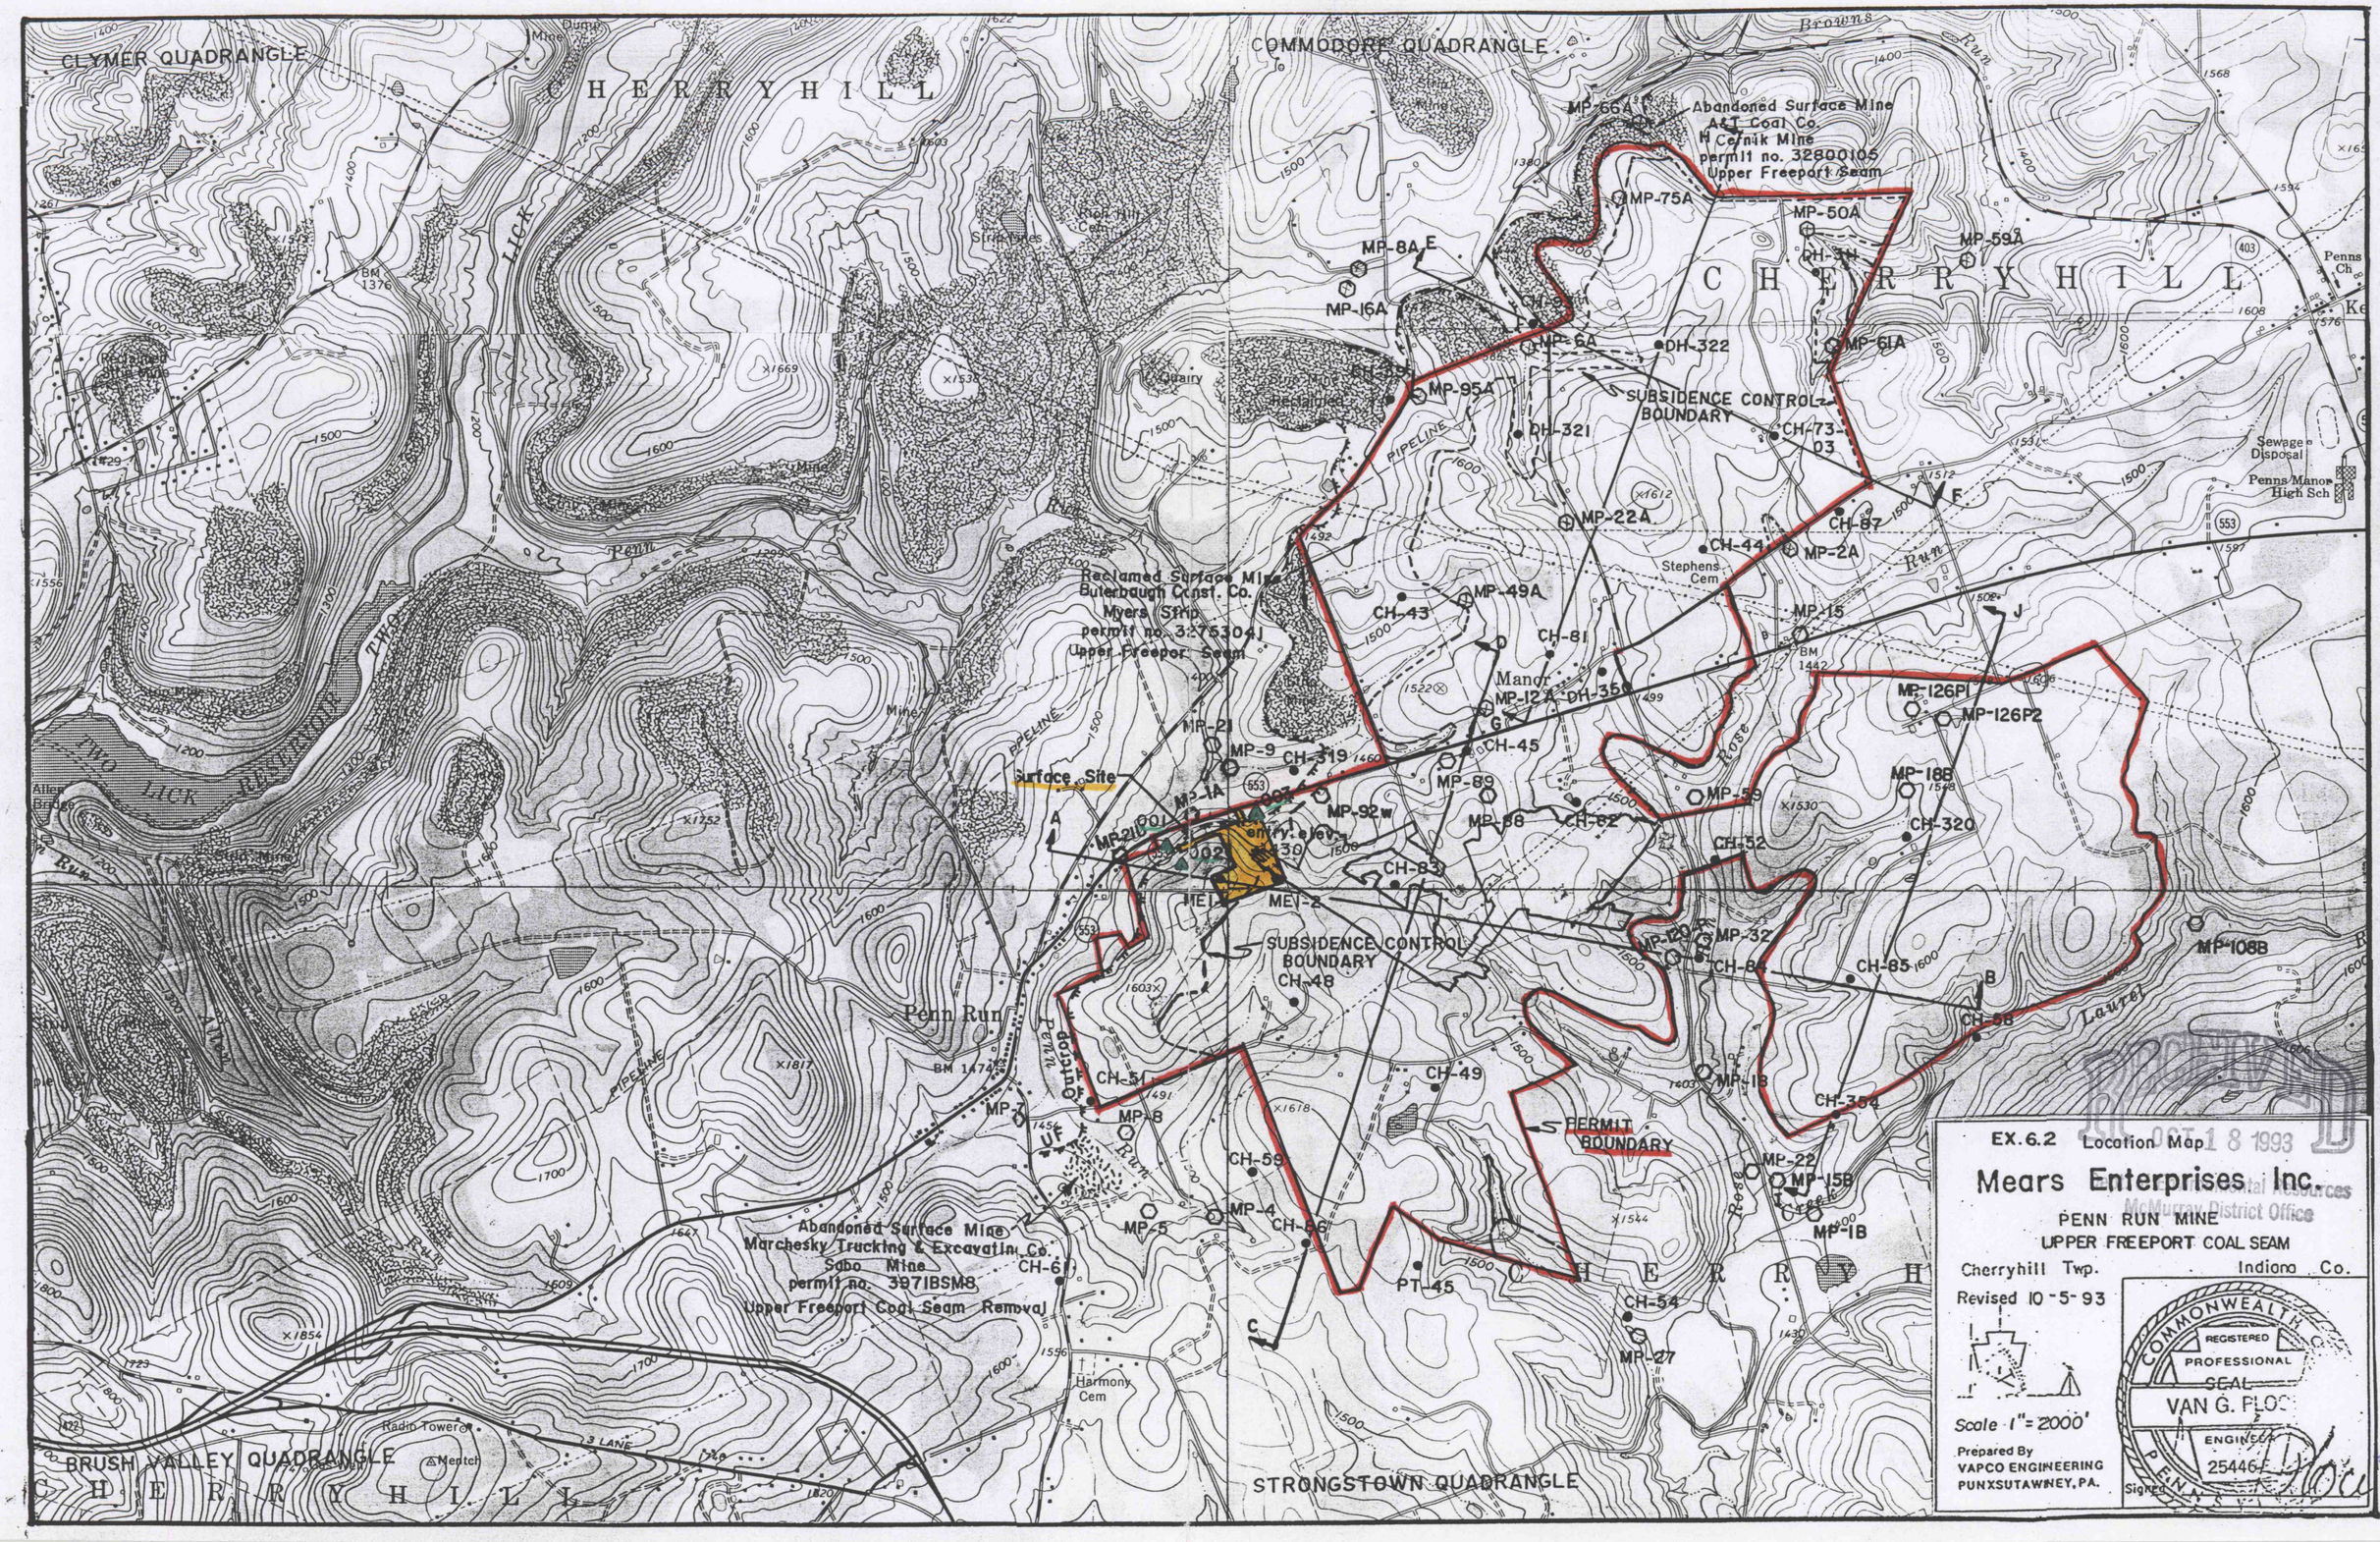
CLYMER QUADRANGLE
COMMODORE QUADRANGLE
BRUSH VALLEY QUADRANGLE
STRONGSTOWN QUADRANGLE
CHERRYHILL
Abandoned Surface Mine
A&T Coal Co.
H Cernik Mine
permit no. 32800105
Upper Freeport Seam
Reclaimed Surface Mine
Butterbaugh Const. Co.
Myers Strip
permit no. 32753041
Upper Freeport Seam
Abandoned Surface Mine
Marchesky Trucking & Excavating Co.
Sabo Mine
permit no. 3971BSM8
Upper Freeport Coal Seam Removal
SUBSIDENCE CONTROL BOUNDARY
PERMIT BOUNDARY
Surface Site
Penn Run
Manor
Stephens Cem
Harmony Cem
Sewage Disposal
Penns Manor High Sch
Radio Tower
Mentch
MP-66A
MP-75A
MP-50A
MP-59A
MP-8A
MP-16A
MP-6A
MP-61A
MP-95A
DH-322
DH-321
CH-73-03
MP-22A
CH-44
MP-2A
CH-87
CH-43
MP-49A
CH-81
MP-15
MP-126P1
MP-126P2
MP-12
DH-356
CH-45
MP-21
MP-9
CH-319
MP-89
MP-92W
MP-88
CH-82
MP-59
MP-18B
CH-320
CH-52
CH-83
MEI-2
MP-129
MP-32
CH-84
CH-85
MP-108B
CH-48
CH-49
MP-13
CH-304
CH-51
MP-7
MP-8
CH-59
MP-4
CH-86
MP-5
CH-61
PT-45
CH-54
MP-27
MP-22
MP-15B
MP-1B
EX. 6.2 Location Map
Mears Enterprises, Inc.
PENN RUN MINE
UPPER FREEPORT COAL SEAM
Cherryhill Twp.
Indiana Co.
Revised 10-5-93
Scale 1" = 2000'
Prepared By
VAPCO ENGINEERING
PUNXSUTAWNEY, PA.
COMMONWEALTH OF PENNSYLVANIA
REGISTERED PROFESSIONAL SEAL
VAN G. PLOC
ENGINEER
25446-E
Signed
OCT 18 1993
Bureau of Mining & Reclamation
McMurray District Office
#4125
SER
5/7/02