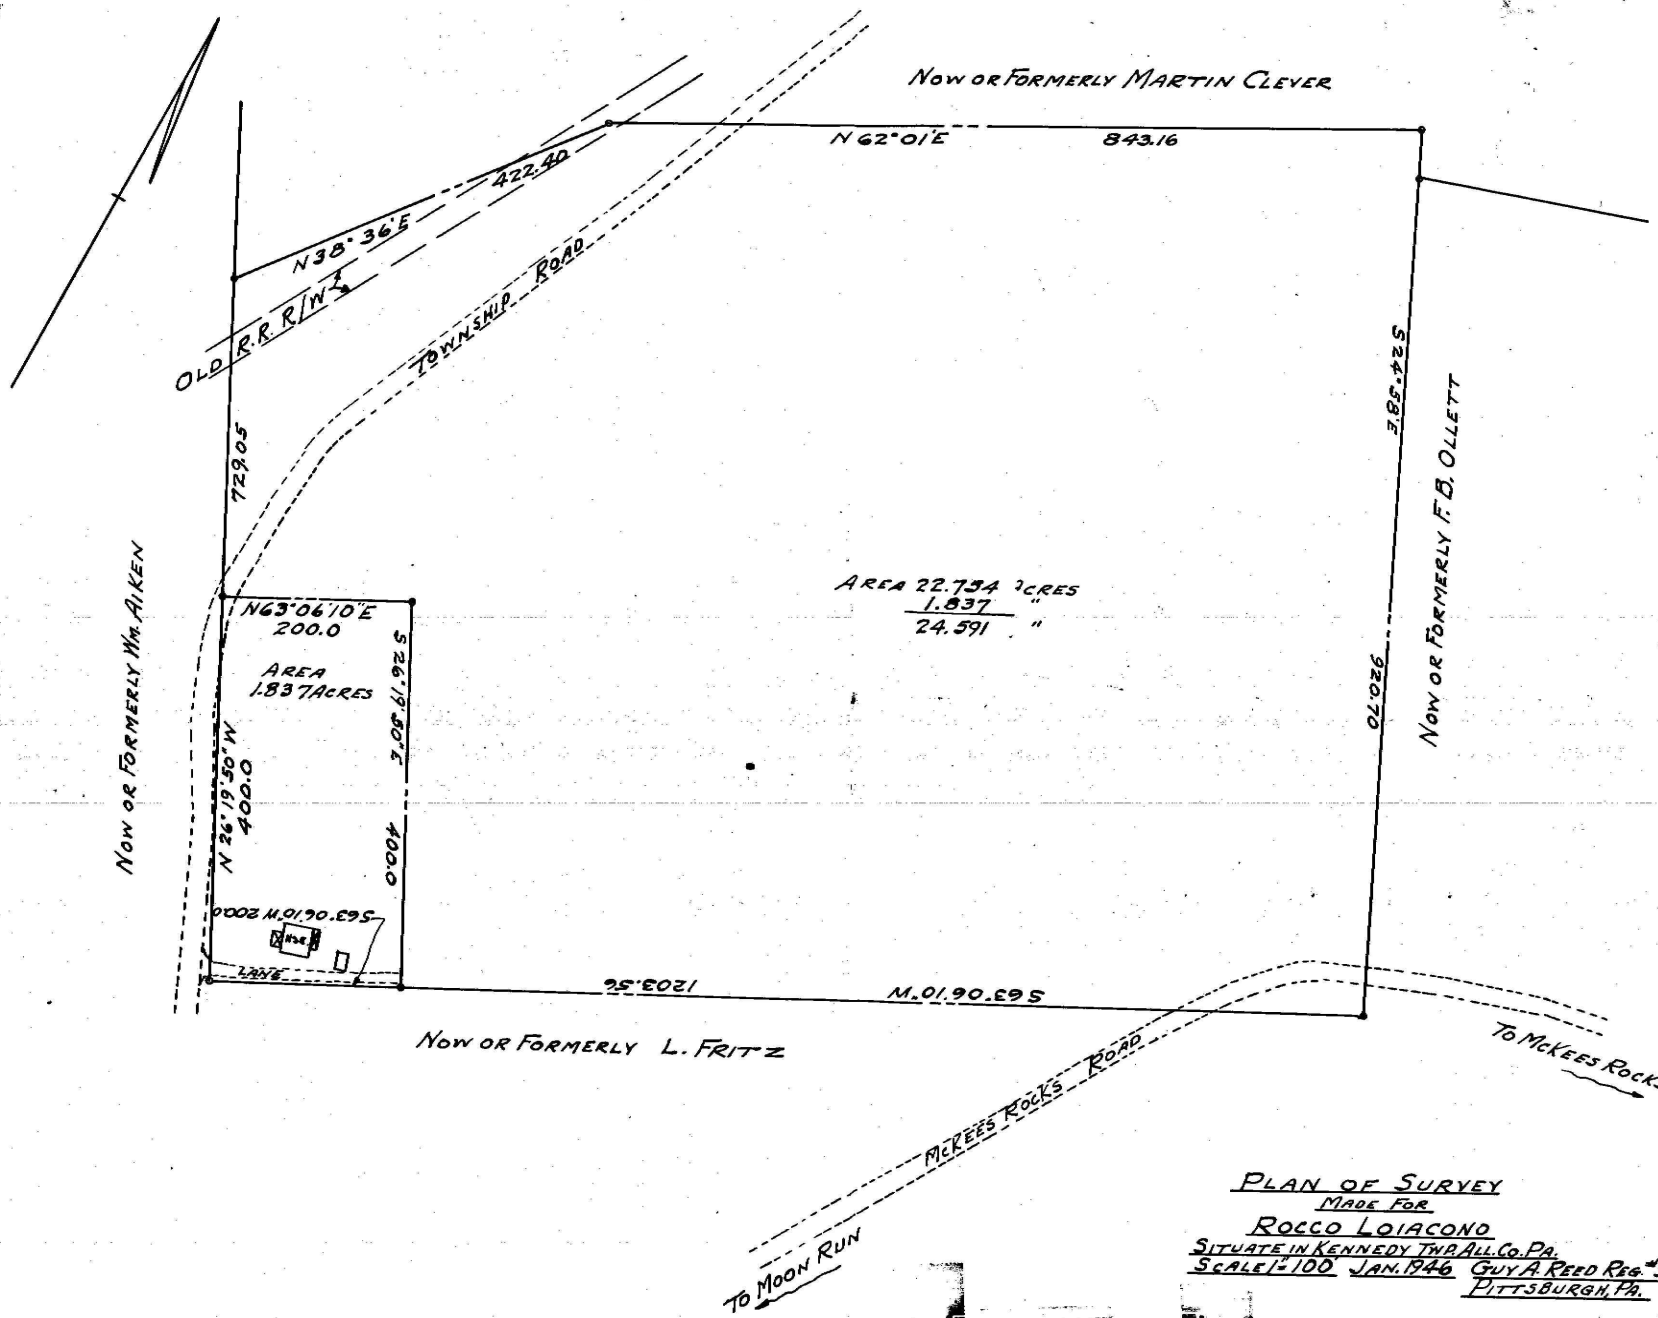
NOW OR FORMERLY MARTIN CLEVER
N 62°01'E
843.16
422.40
N38°36'E
OLD R.R. R/W
TOWNSHIP ROAD
729.05
S24°58'E
NOW OR FORMERLY F.B. OLLETT
NOW OR FORMERLY WM. AIKEN
AREA 22.734 ACRES
1.837 "
24.591 "
N63°06'10"E
200.0
AREA
1.837 ACRES
S26°19'50"E
N26°19'50"W
400.0
400.0
920.70
S63°06'10"W 200.0
HOUSE
LANE
1203.56
S63°06'10"W
NOW OR FORMERLY L. FRITZ
TO MCKEES ROCKS
MCKEES ROCKS ROAD
TO MOON RUN
PLAN OF SURVEY
MADE FOR
ROCCO LOIACONO
SITUATE IN KENNEDY TWP. ALL. CO. PA.
SCALE 1"=100' JAN. 1946 GUY A. REED REG. #3035
PITTSBURGH, PA.
N.B. #66