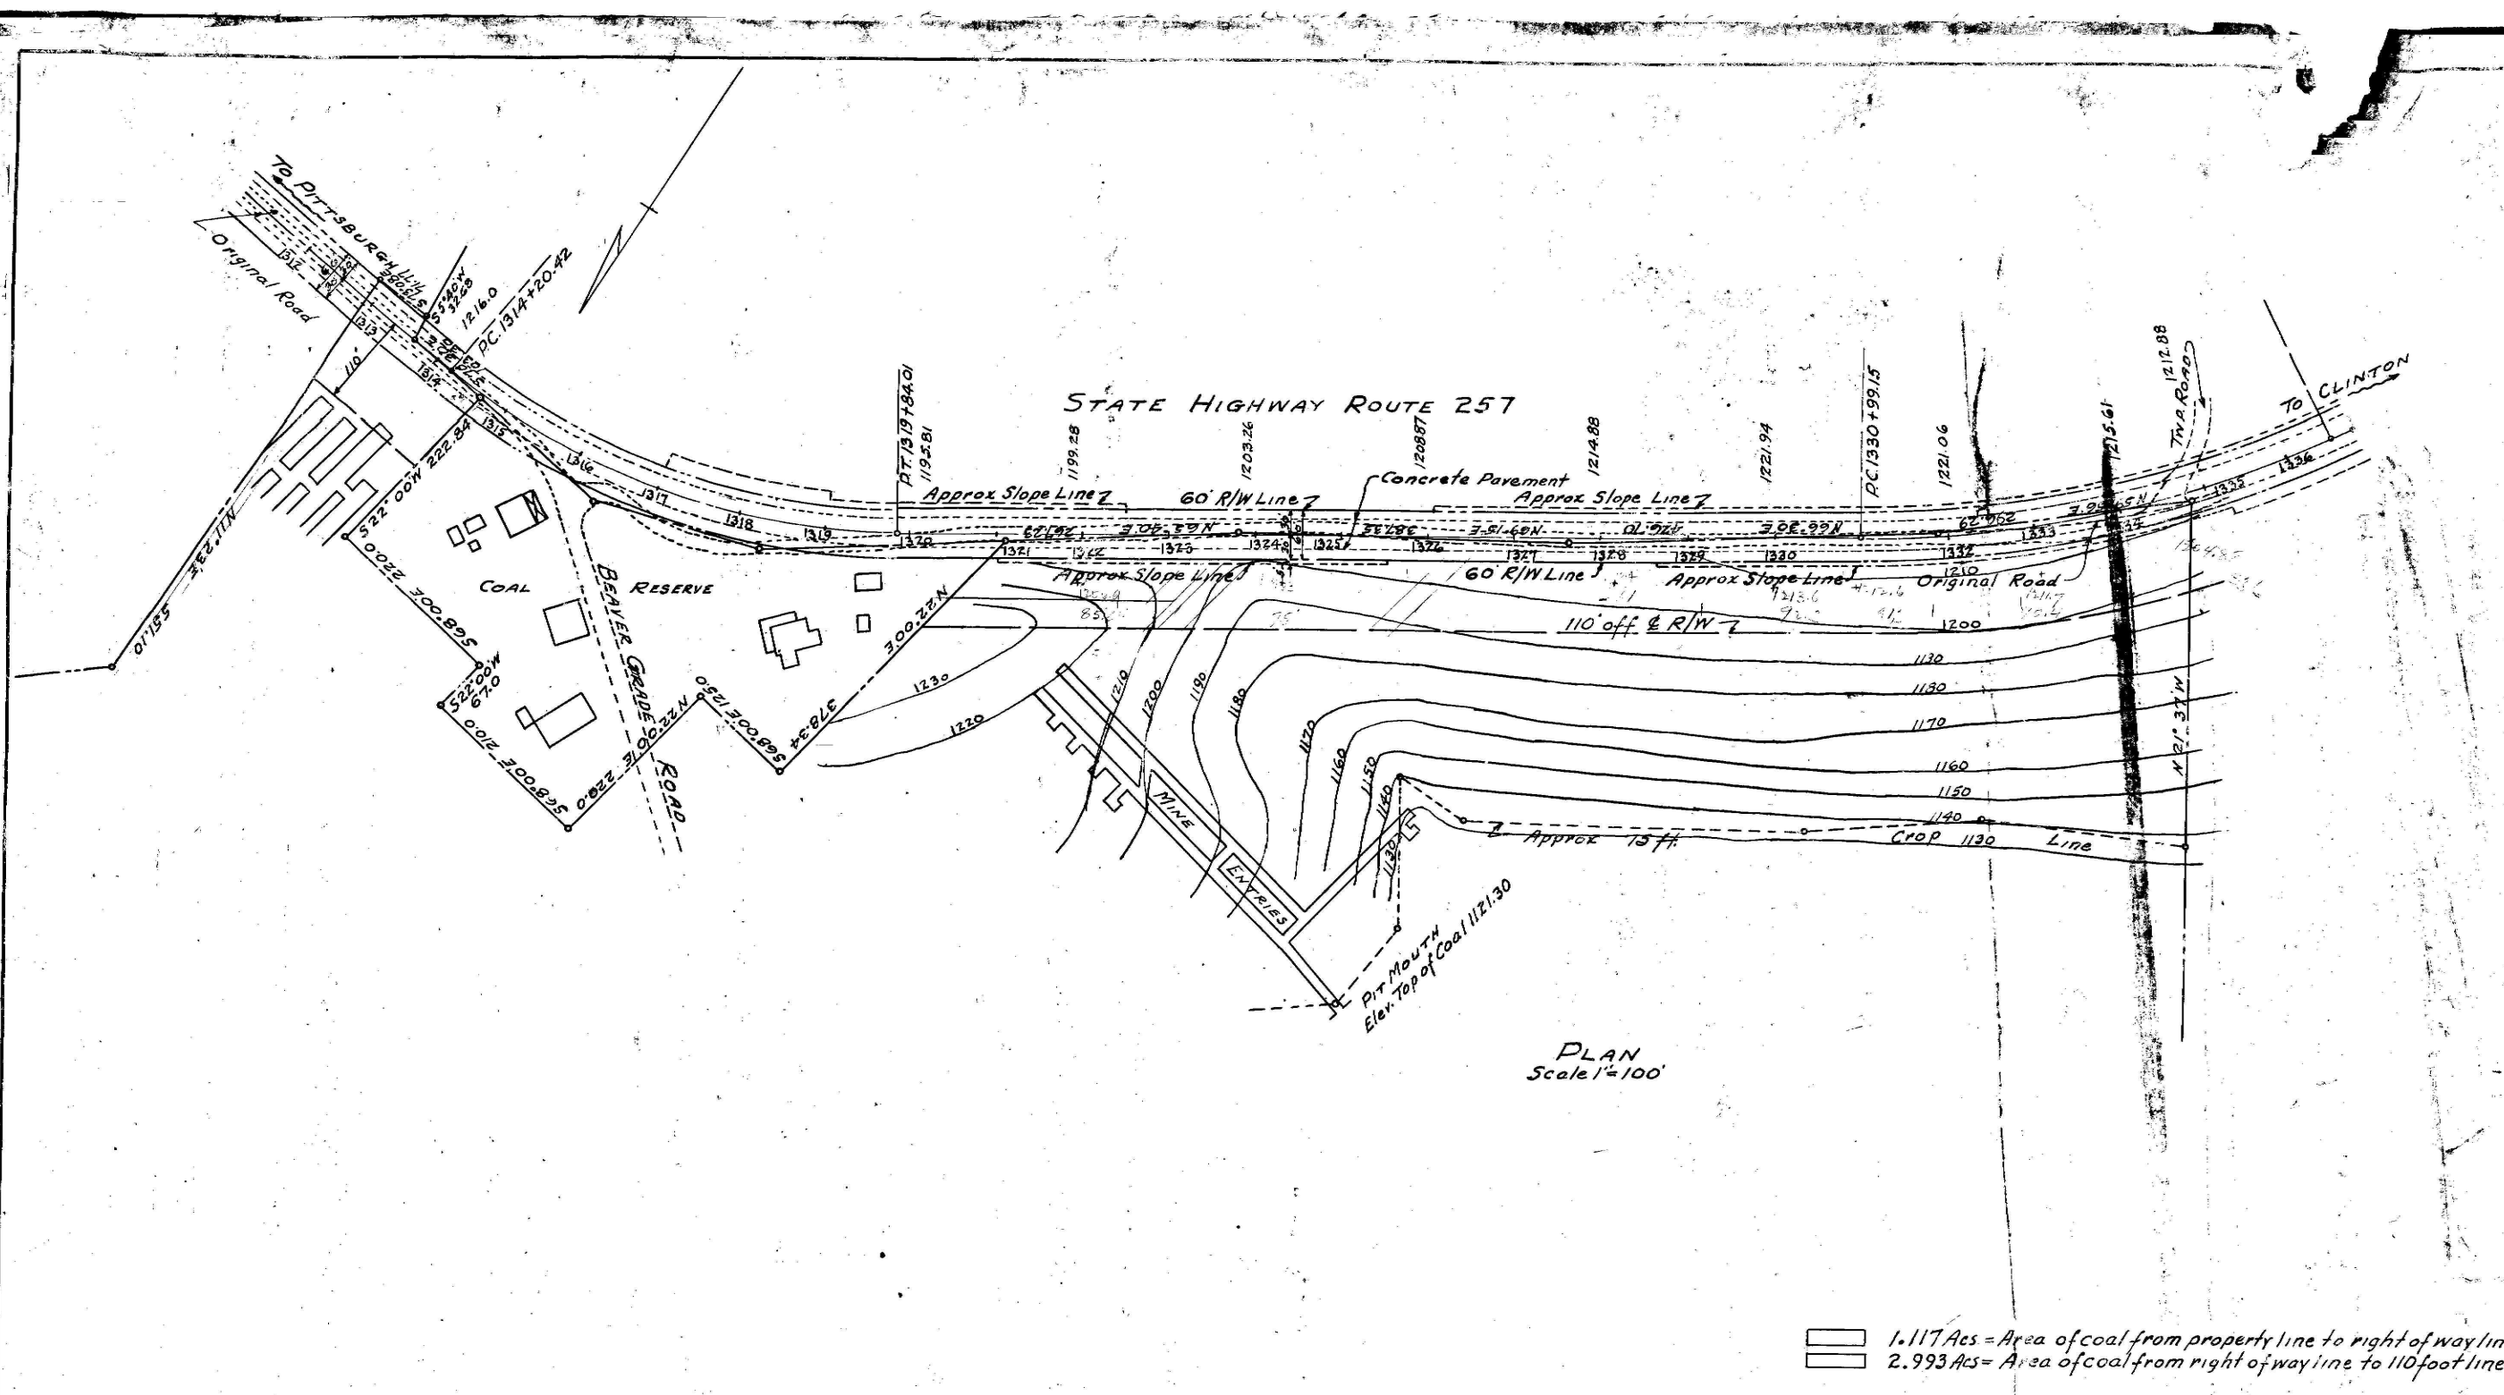

PLAN
Scale 1"=100'

1.117 Acs = Area of coal from property line to right of way line
2.993 Acs = Area of coal from right of way line to 110 foot line

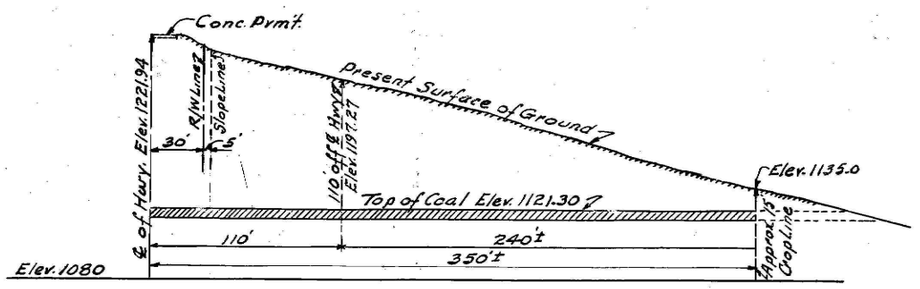

SECTION AT STA. 1330+0
Scale Hor. 1"=50' Ver. 1"=50'

PLAN OF SURVEY
MADE FOR
REITER COAL CO.
SHOWING COAL LANDS ADJACENT TO
STATE HIGHWAY ROUTE 257
SITUATE IN ROBINSON TWP. ALLE. CO. PENNA.
SCALE AS SHOWN JULY 1943 GUY A. REEL REG.# 3035
PITTSBURGH, PENNA.