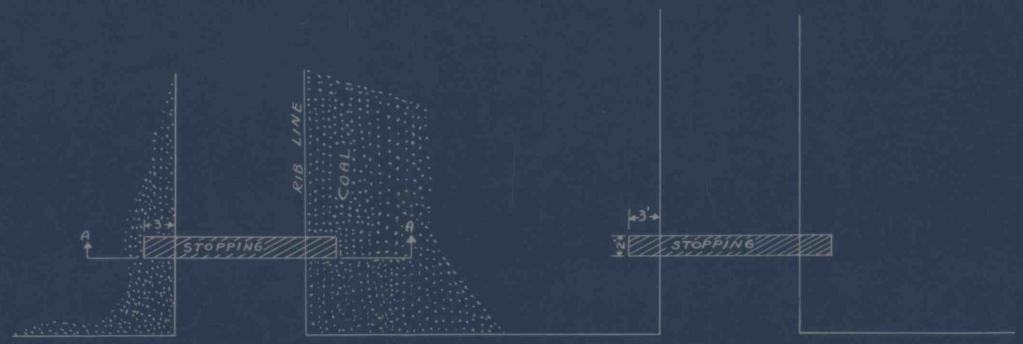

PLAN VIEW OF STOPPINGS

SCALE - 1" = 10'

ELEVATION AT OVERFLOW-G10 = 2001

ELEVATION AT "J" RIGHT STOPPINGS = 1838

6" PIPE WITH VALVE AT LOW POINT FOR FUTURE DEWATERING

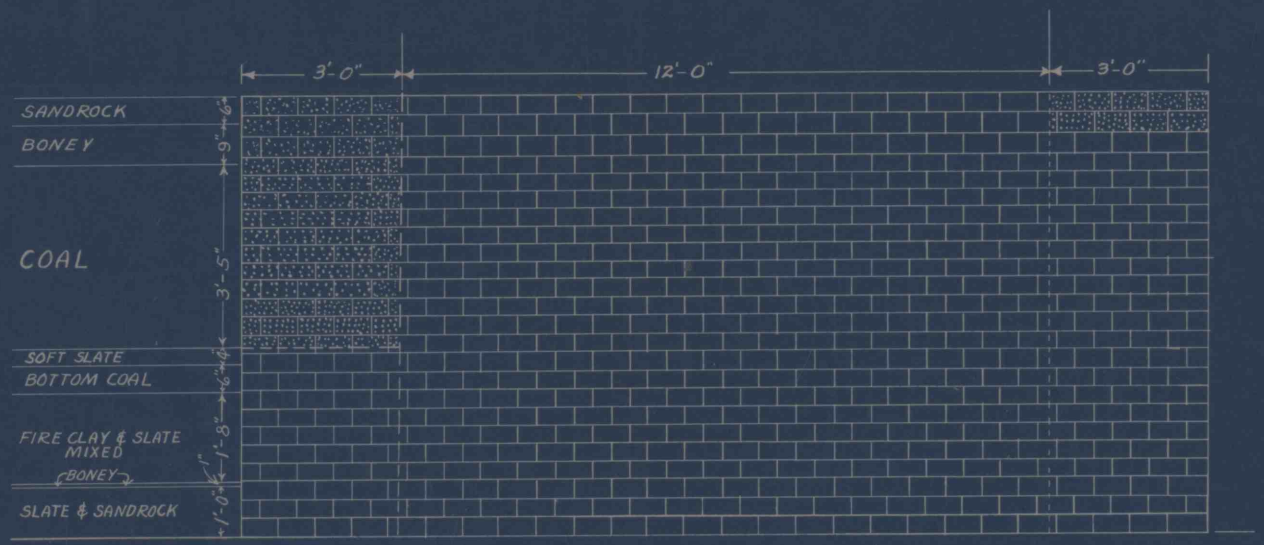

SECTION A-A

PRINT

SHOWING PLAN OF BUILDING STOPPINGS
AT MAIN "J" RIGHT & MAIN "I" HEADINGS
TO OVERFLOW WATER AT TOP OF G10 HDG.
FOR

EBENSBURG COAL CO.
SCALE : ½" = 1'

COLVER, PA.
1-6-55

E-225