SIDE VIEW

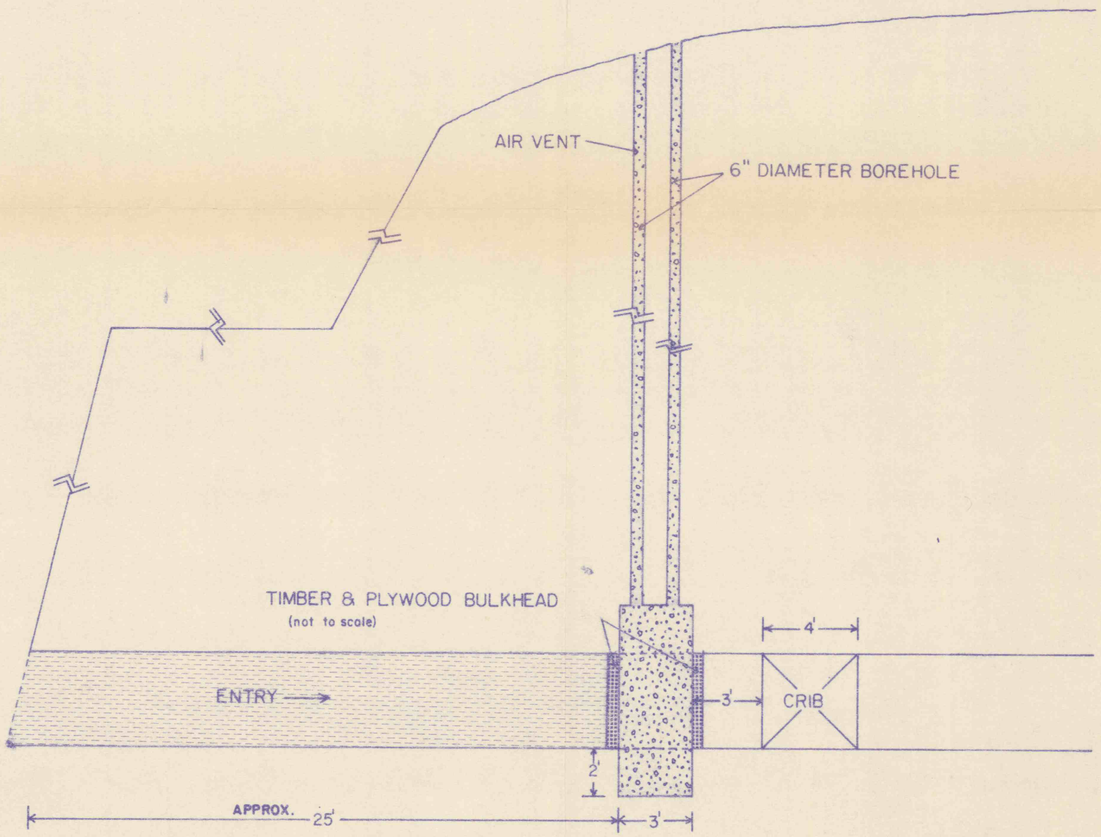

PLAN VIEW

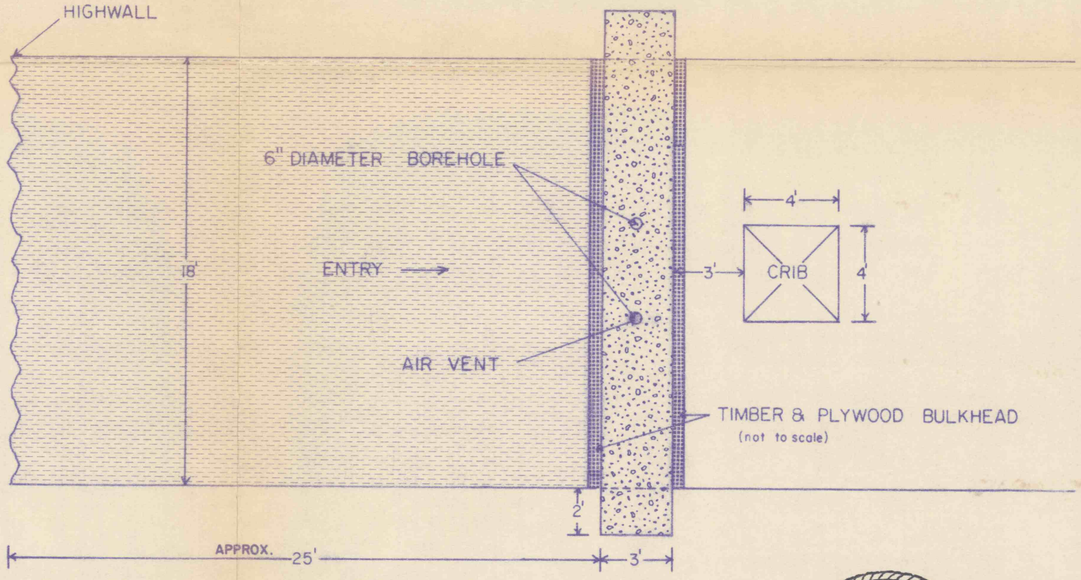

SOLID CONCRETE

NONCOMBUSTIBLE FILL MATERIAL

COMMONWEALTH OF PENNSYLVANIA
REGISTERED PROFESSIONAL
DENNIS E. GRELLE
ENGINEER No. 27319 E

Dennis E Grelle
5-30-90

COMMONWEALTH OF PENNSYLVANIA
REGISTERED PROFESSIONAL
JOSEPH P. KALYNCHUK
ENGINEER PE 042523 E

Joseph P. Kalynchuk
3-8-93

CHG.	DESCRIPTION	BY	DATE

3/15/93

Stanford

Doverspike Bros. Coal Co.
R.D.4 Box 271 Punxsutawney, Pa. 15767

RECEIVED
1993 MAR 09
Dept. of Environmental Resources
Bureau of Mining & Reclamation

SUGARCAMP No.2 MINE

SCALE: NOT TO SCALE	DRAWN BY: DAL
DATE: 2/18/93	APPROVED BY:

MINE SEAL CONSTRUCTION