SECTION E-E
SCALE 1/4"=1.0'

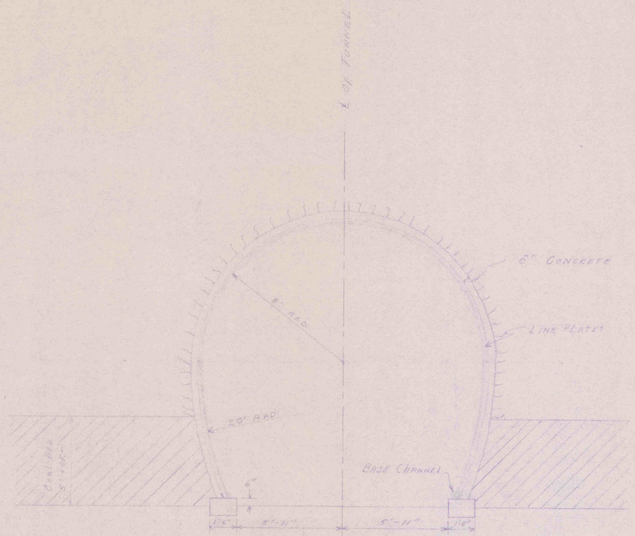

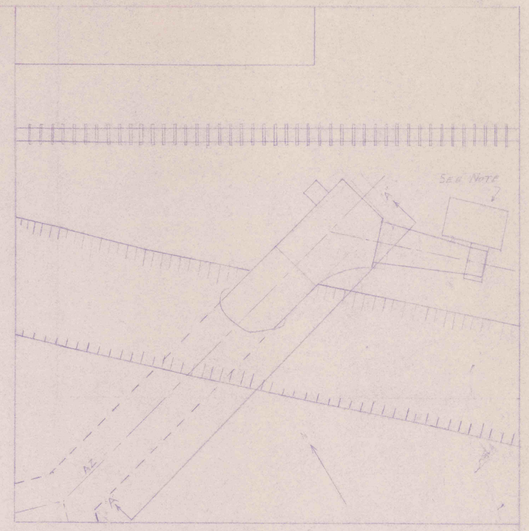

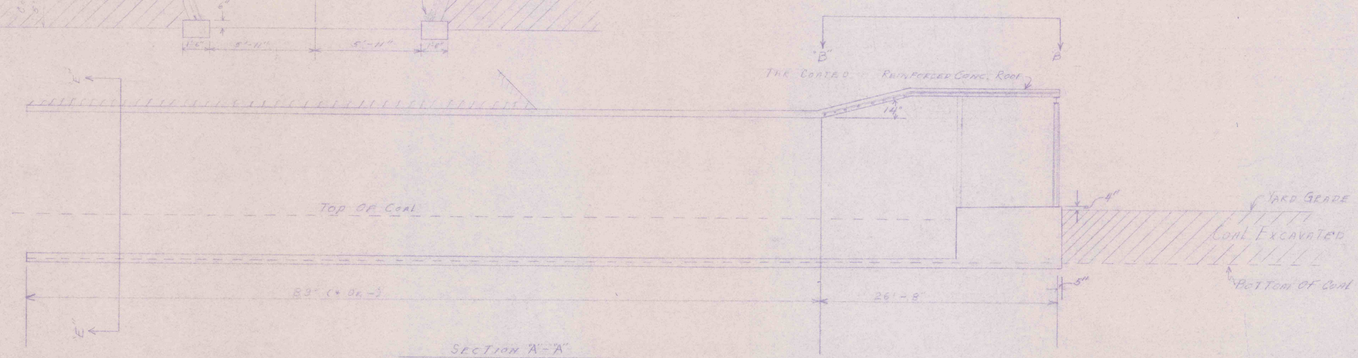

SECTION A-A
SCALE 1/8" = 1.0'

PLAN "B"-"B"
Scale 1/4" = 1.0'

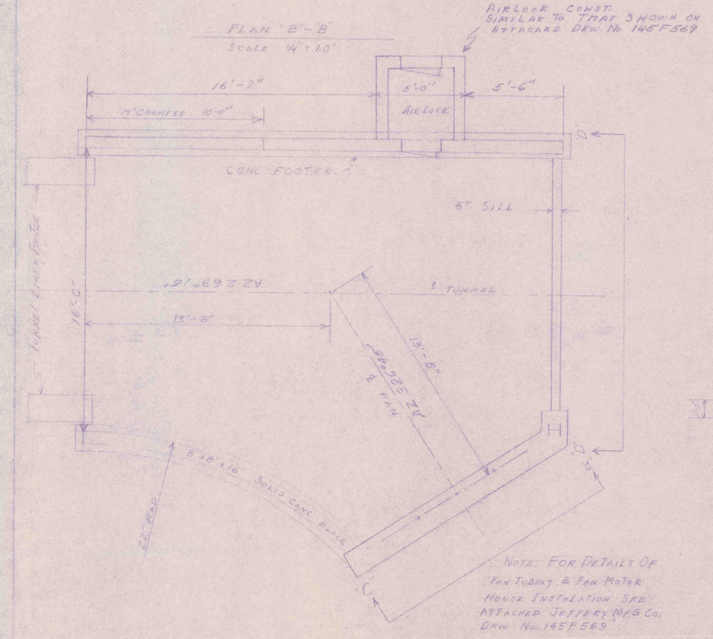

NOTE: FOR DETAILS OF FAN TUBING & FAN MOTOR HOUSE INSTALLATION SEE ATTACHED JEFFREY MFG Co. DRW. No. 145F569

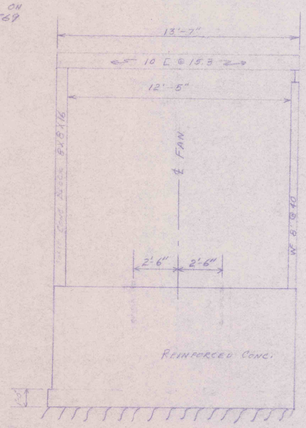

SECTION C-C
SCALE 1/4" = 1.0'

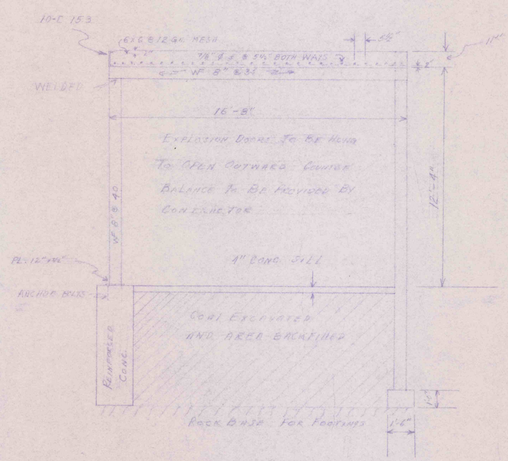

SECTION D-D
SCALE 1/4" = 1.0'

REVISIONS			
1	6-22-64	W.F.M.	
2	6-26-64	W.F.M.	
3			
4			

PERMANENT FAN PORTAL

DUQUESNE LIGHT COMPANY
WARWICK MINE NO. 3

SCALE	As Shown
JOB	1236
DRWG. No.	4-5