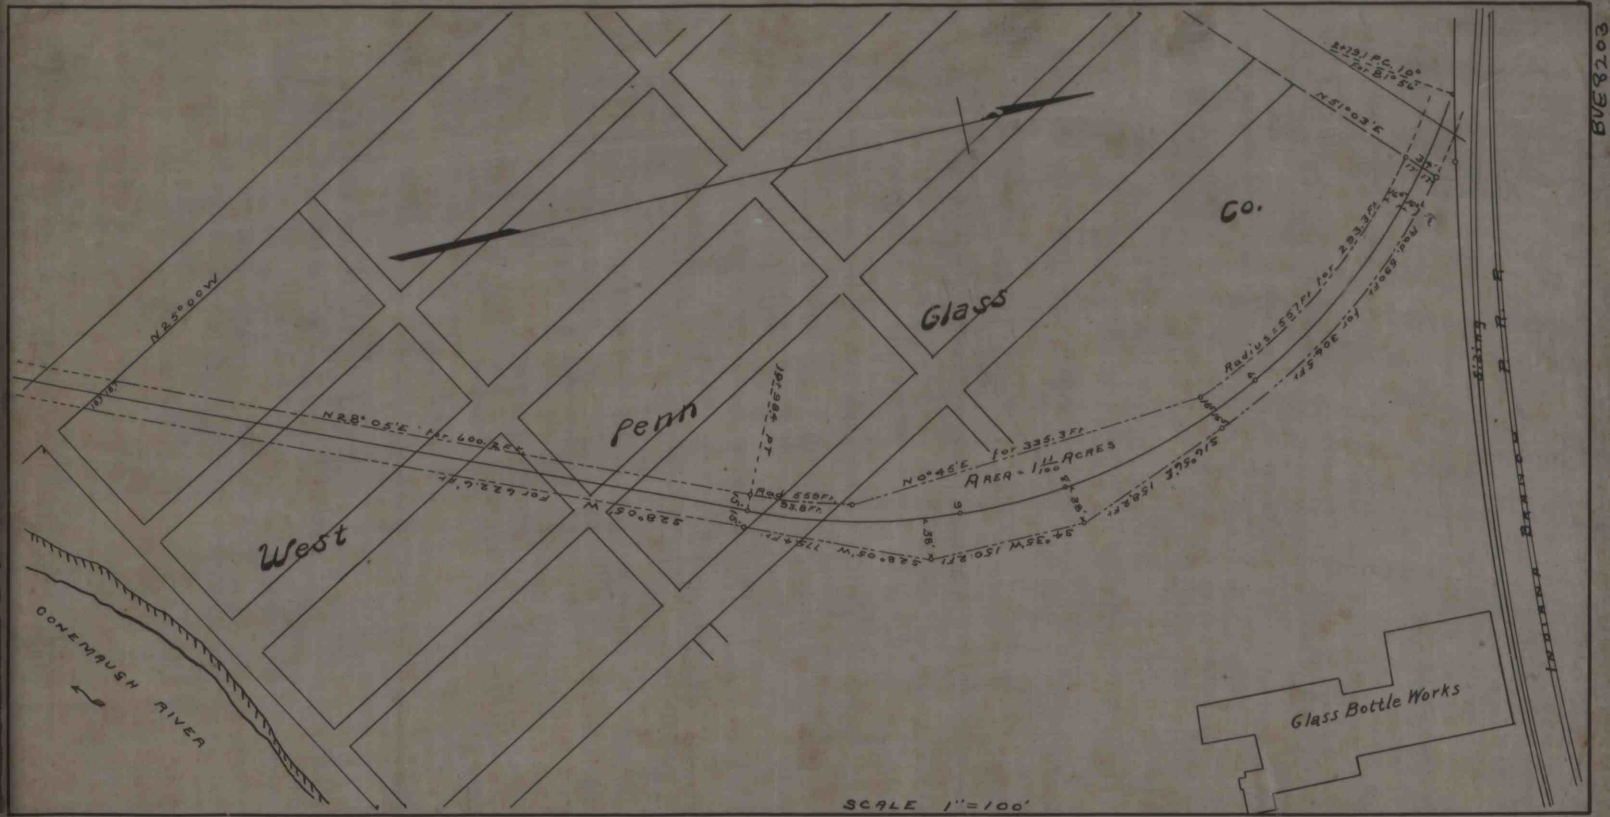

SCALE 1" = 100'

COPY FROM A RW PLAN AT UNION STA. PGH. PA. ENG. OFFICE FILE No 1116.

COPY JUNE 15 1904 W.E.S.