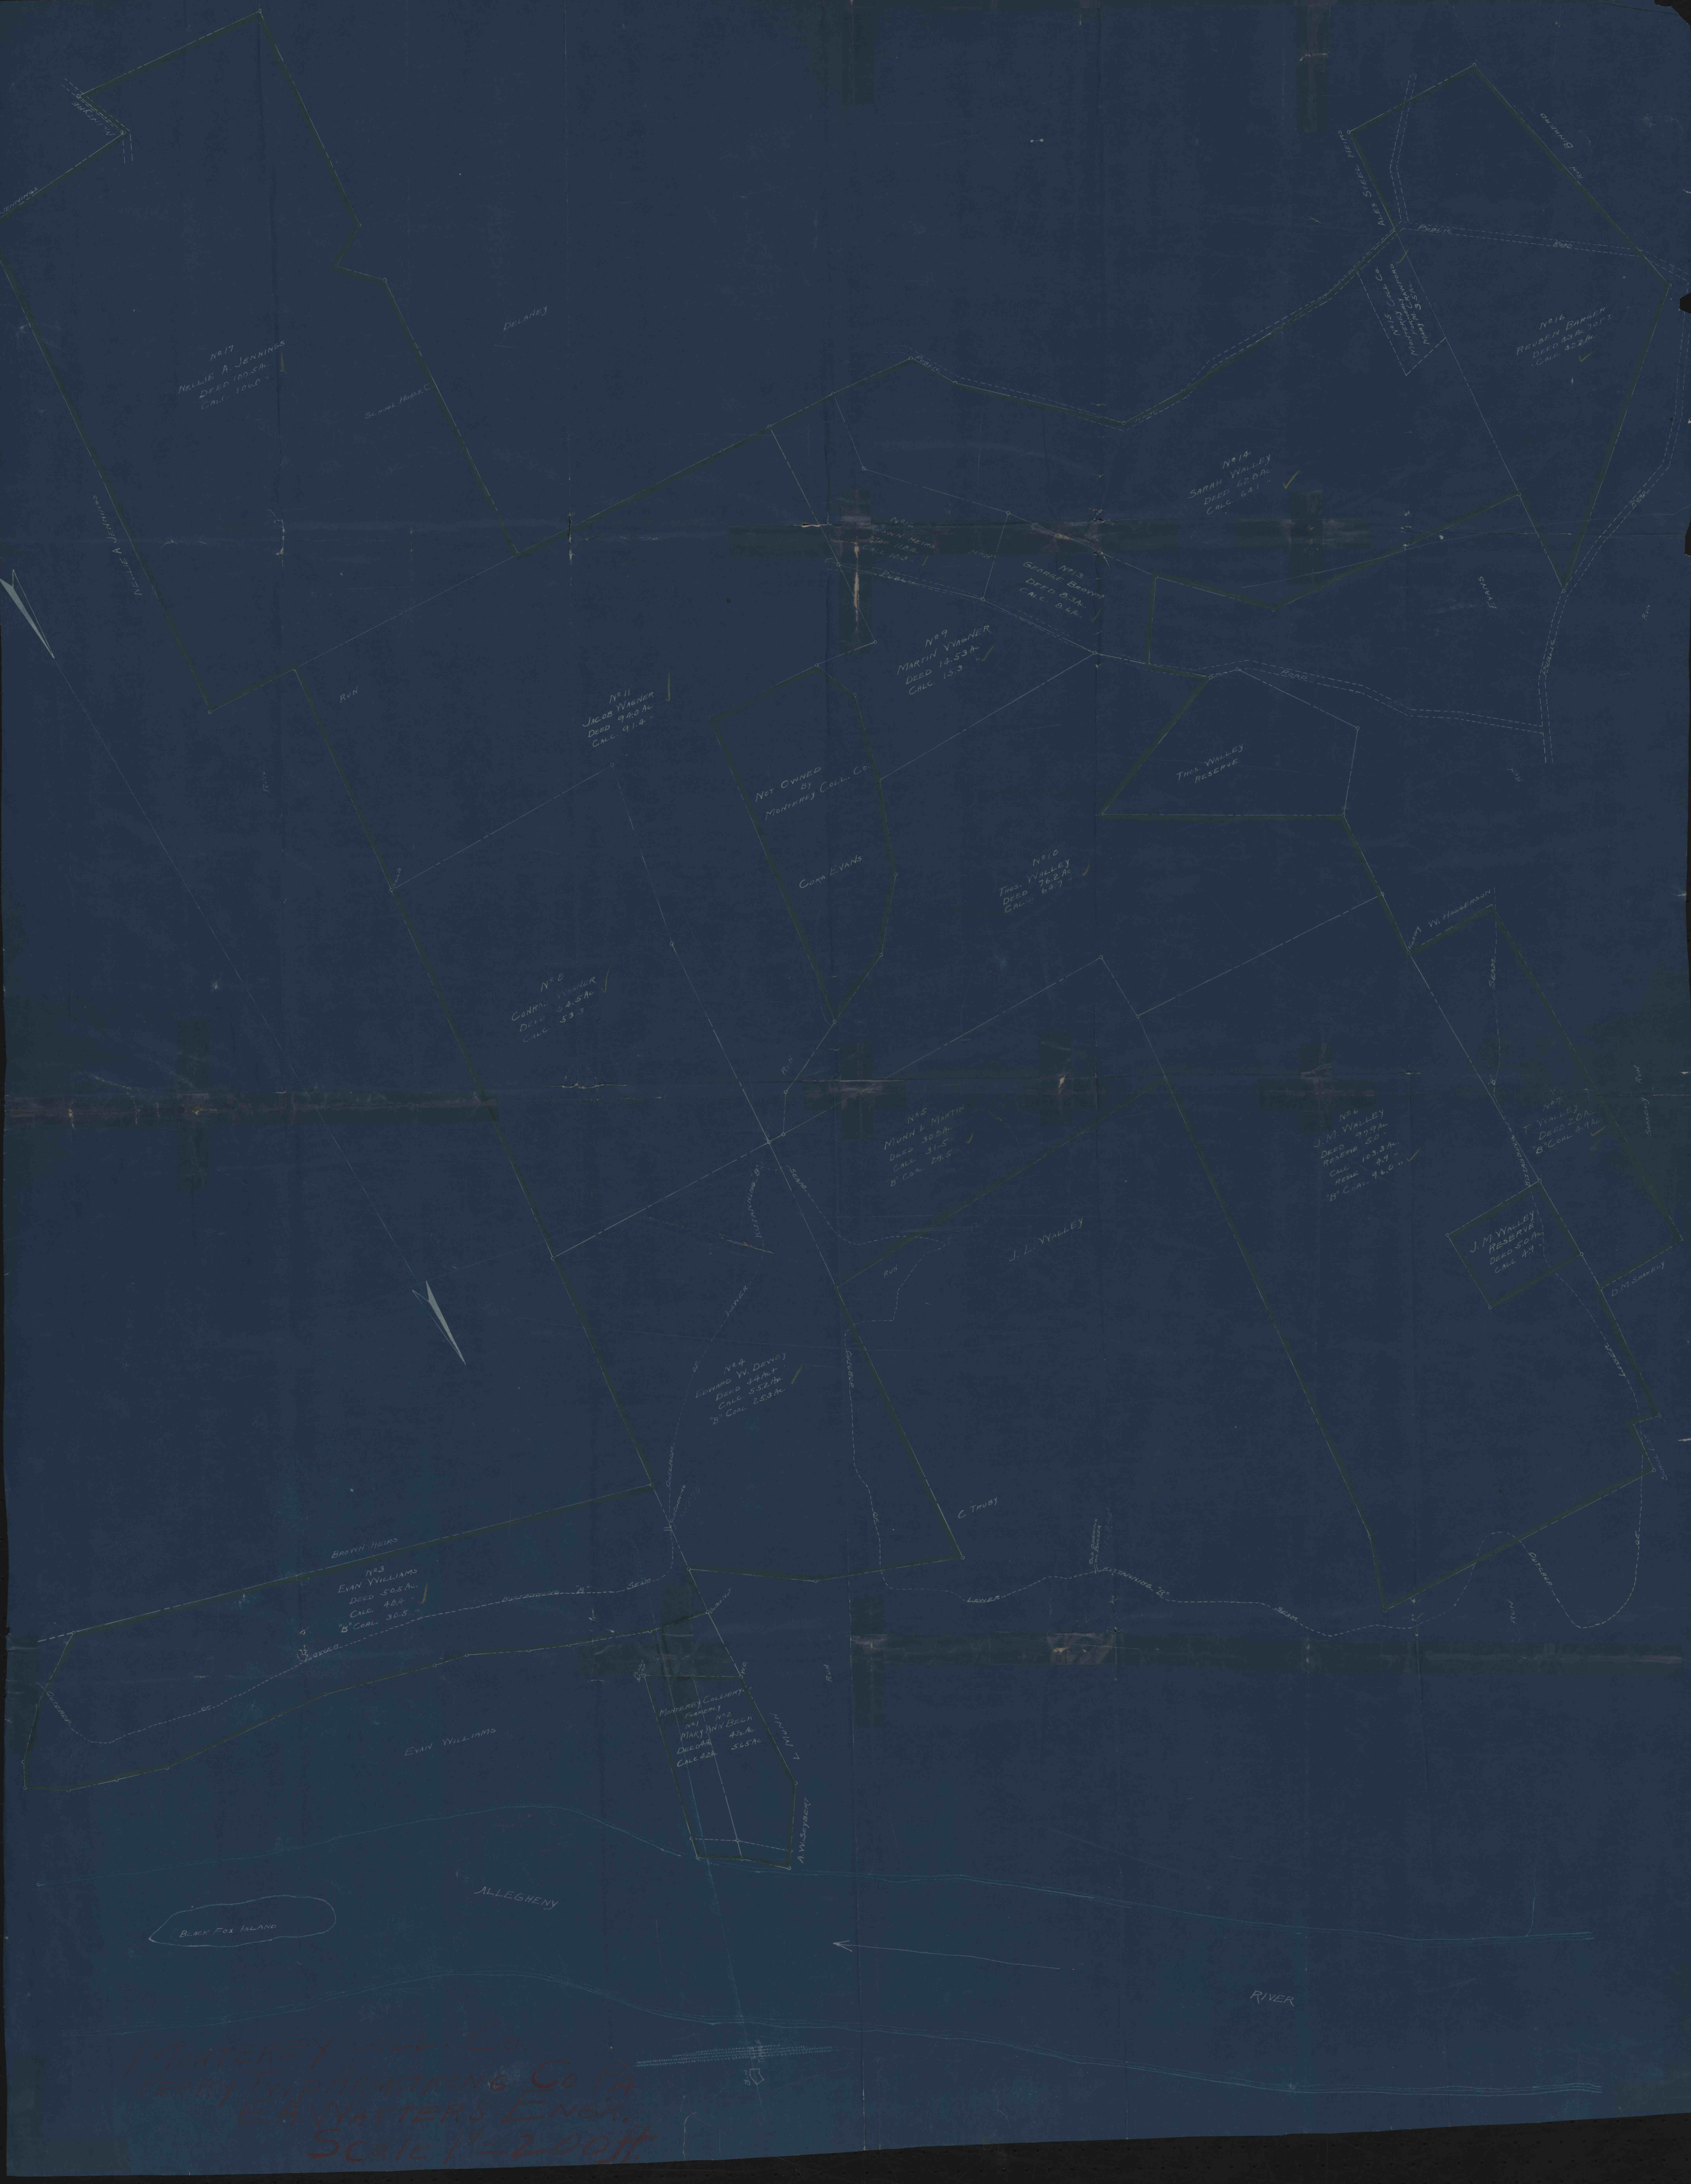

McINTYRE
JENNINGS
Nº17
NELLIE A. JENNINGS
DEED 100.5 AC.
CALC. 106.0 "
SCHOOL HOUSE
DELANEY
NELLIE A JENNINGS
RUN
Nº11
JACOB WAGNER
DEED 94.0 AC.
CALC. 91.4 "
NOT OWNED
BY
MONTEREY COLL. CO.
CORA EVANS
Nº12
BROWN HEIRS
DEED 11.8 AC.
CALC. 12.3 "
PUBLIC
ROAD
Nº13
GEORGE BROWN
DEED 8.3 AC.
CALC. 8.6 AC.
Nº9
MARTIN WAGNER
DEED 14.53 AC.
CALC. 15.3 "
Nº14
SARAH WALLEY
DEED 62.8 AC.
CALC. 64.1 "
ALEX. STEEL HEIRS
Nº15 COLL. CO.
MONTEREY
FORMERLY CRAWFORD
MARY M. 3.5 AC.
BINKERD
RUN
Nº16
REUBEN BARGER
DEED 43 AC. 70 P.
CALC. 42.2 AC.
EVANS
THOS. WALLEY
RESERVE
Nº10
THOS. WALLEY
DEED 76.2 AC.
CALC. 64.7 "
Nº8
CONRAD WAGNER
DEED 54.5 AC.
CALC. 53.3
A. W. HAGGERSON
SEAM
Nº5
MUNN & MARTIN
DEED 30.8 AC.
CALC. 31.5 "
"B" COAL 29.5 "
Nº6
J. M. WALLEY
DEED 97.9 AC.
RESERVE 5.0 "
CALC. 103.3 AC.
RESVE 4.9 "
"B" COAL 96.0 "
Nº7
T. WALLEY
DEED 20 AC.
"B" COAL 4.9 AC.
J. M. WALLEY
RESERVE
DEED 5.0 AC.
CALL 4.9
SHAKELY RUN
D. M. SHAKELY
J. L. WALLEY
KITTANNING "B"
LOWER
Nº4
EDWARD W. DEWEY
DEED 44 AC. +
CALC. 55.2 AC.
"B" COAL 25.3 AC.
OUTCROP
C. TRUBY
OLD OPENING ON BARGER
LOWER KITTANNING "B" SEAM
OUTCROP
SCHOOL LOT
BROWN HEIRS
Nº3
EVAN WILLIAMS
DEED 50.5 AC.
CALC. 48.4 "
"B" COAL 30.5 "
BUTTERNUT
MONTEREY COLLIERY
FORMERLY
Nº1 Nº2
MARY ANN BECK
DEED 4½ 4½ AC.
CALC 4.2 A 5.65 AC.
L. MUNN
RUN
EVAN WILLIAMS
A. W. SEYBERT
ALLEGHENY
BLACK FOX ISLAND
RIVER
MONTEREY COLL. CO.
PERRY TWP ARMSTRONG CO PA
E. A. WATTERS ENGR.
Scale 1" = 200 ft.