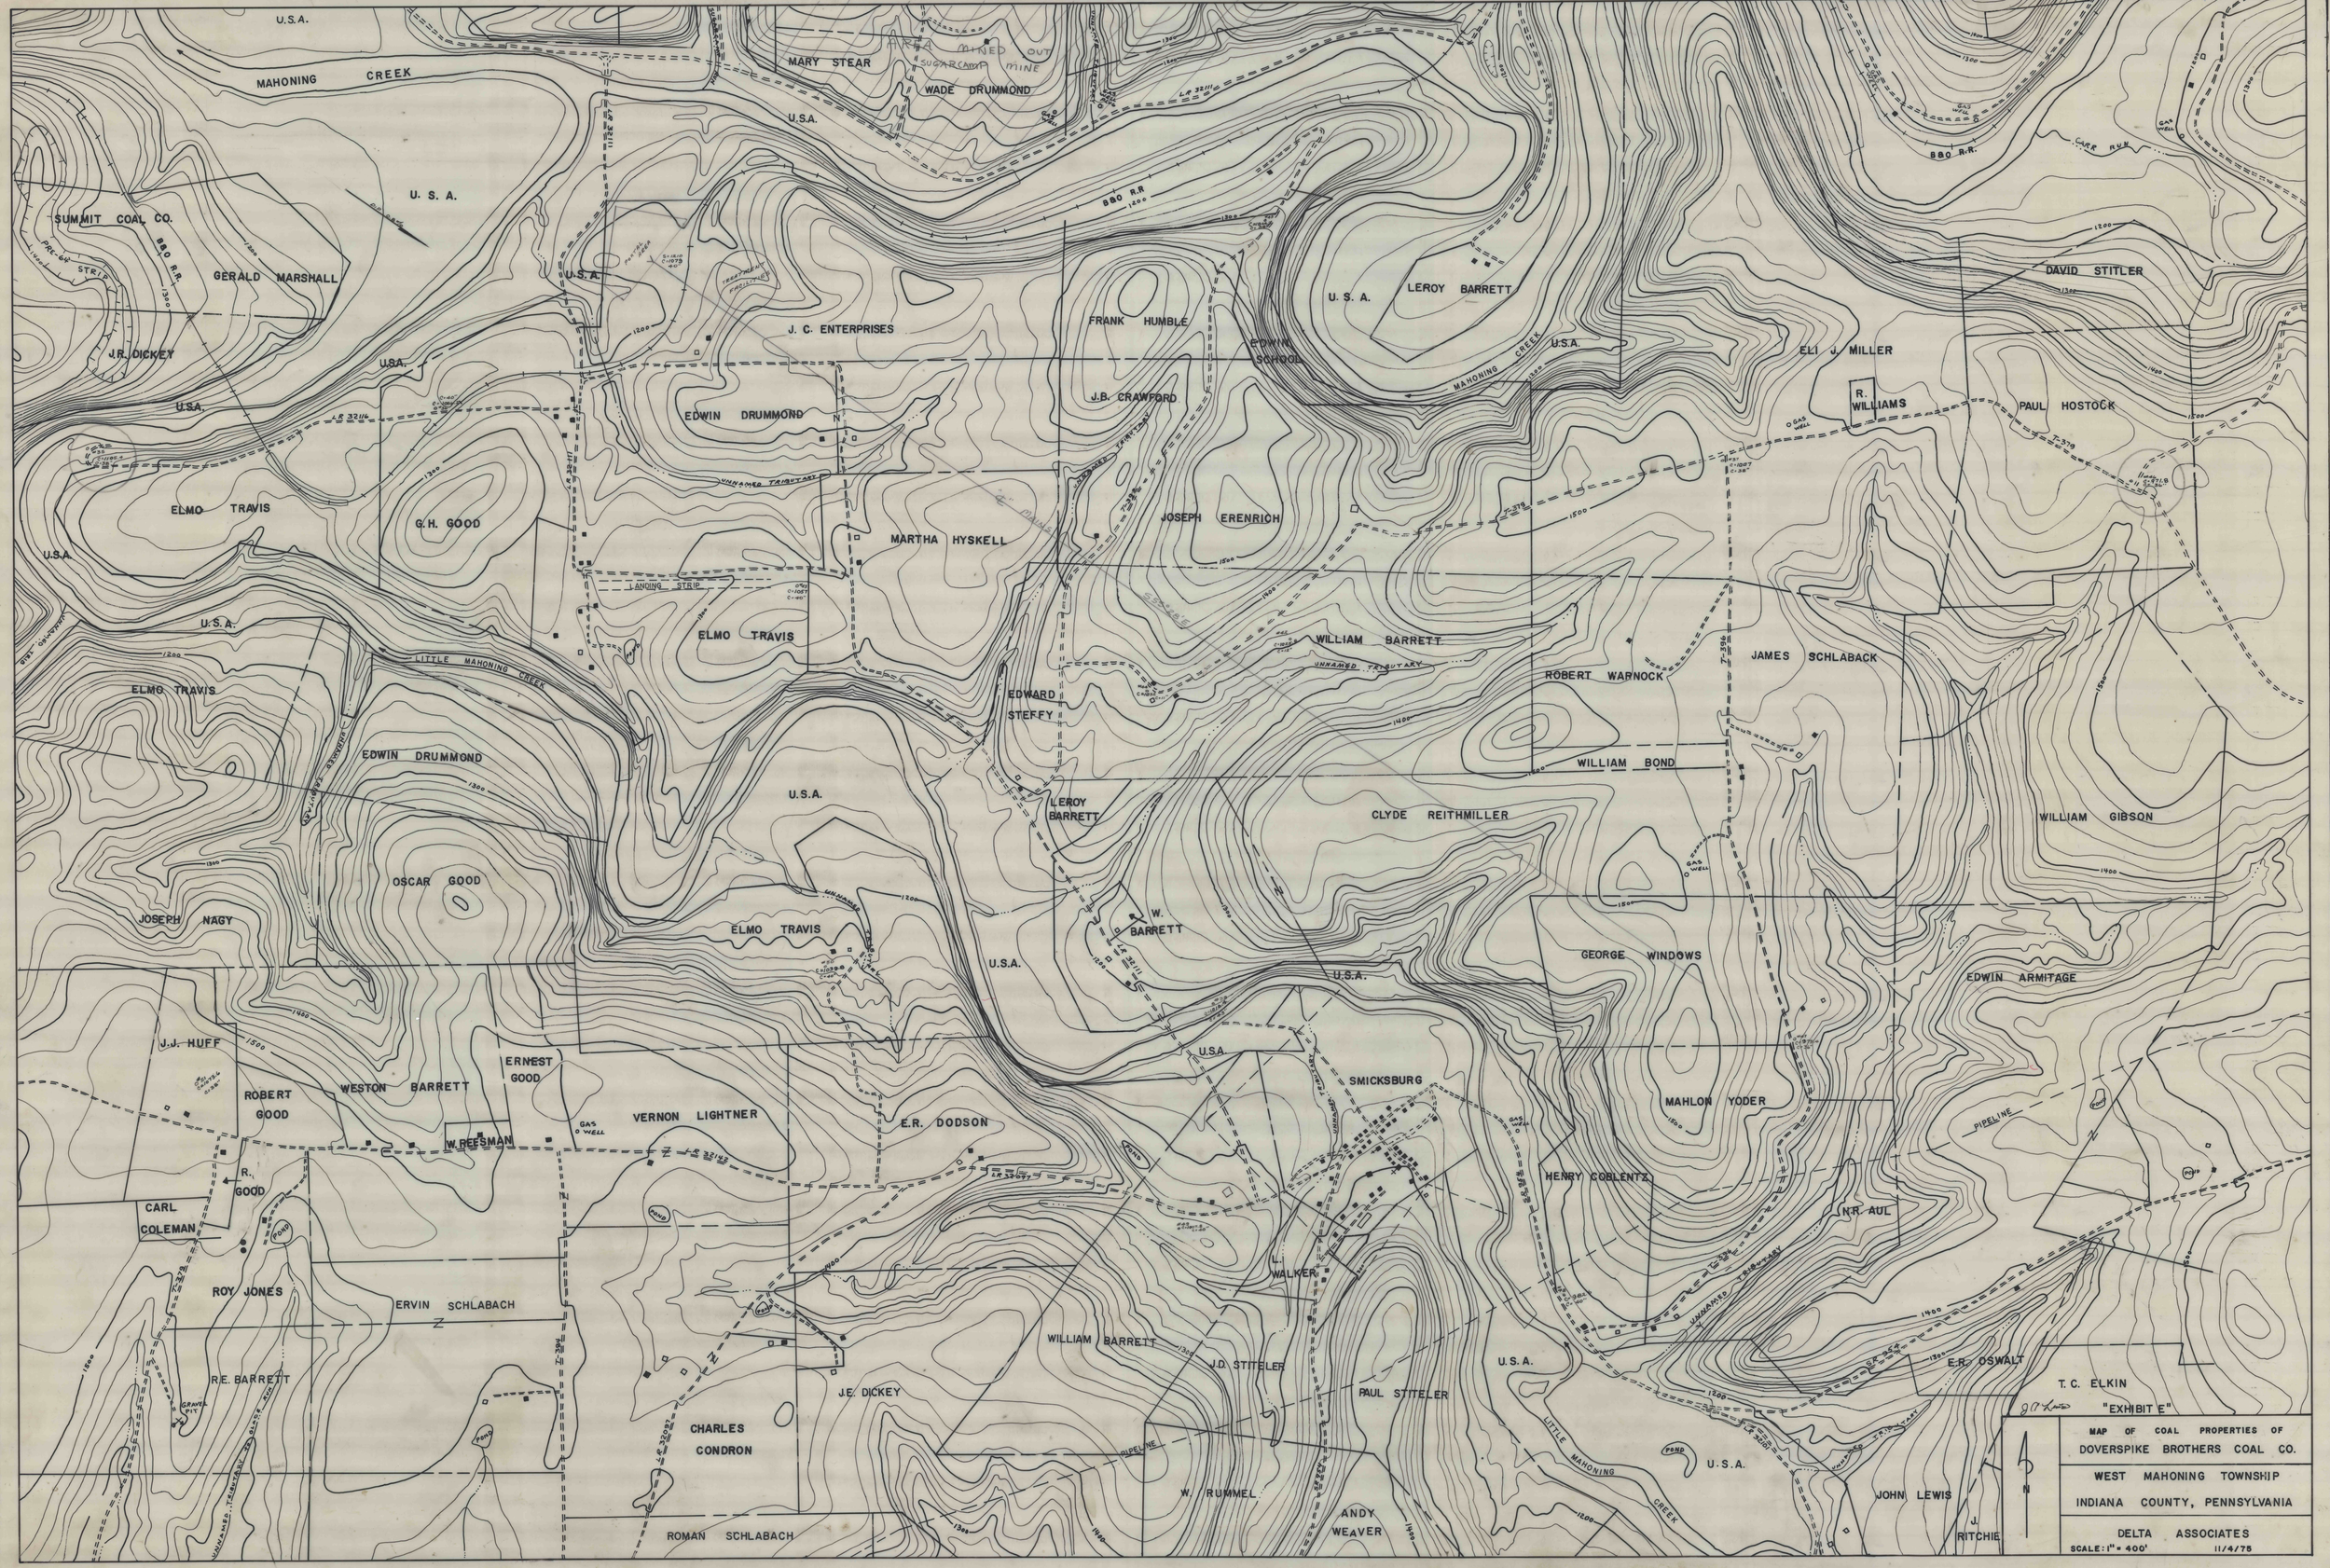
MAP OF COAL PROPERTIES OF
DOVERSPIKE BROTHERS COAL CO.
WEST MAHONING TOWNSHIP
INDIANA COUNTY, PENNSYLVANIA
DELTA ASSOCIATES
SCALE: 1" = 400'
11/4/75
"EXHIBIT E"
MAHONING CREEK
SUMMIT COAL CO.
GERALD MARSHALL
J.R. DICKEY
MARY STEAR
WADE DRUMMOND
J. C. ENTERPRISES
FRANK HUMBLE
EDWIN SCHOOL
LEROY BARRETT
DAVID STITLER
ELI J. MILLER
R. WILLIAMS
PAUL HOSTOCK
EDWIN DRUMMOND
J.B. CRAWFORD
ELMO TRAVIS
G.H. GOOD
MARTHA HYSKELL
JOSEPH ERENRICH
LANDING STRIP
WILLIAM BARRETT
ROBERT WARNOCK
JAMES SCHLABACK
LITTLE MAHONING CREEK
EDWARD STEFFY
WILLIAM BOND
CLYDE REITHMILLER
WILLIAM GIBSON
OSCAR GOOD
JOSEPH NAGY
W. BARRETT
GEORGE WINDOWS
EDWIN ARMITAGE
J.J. HUFF
ROBERT GOOD
WESTON BARRETT
ERNEST GOOD
VERNON LIGHTNER
E.R. DODSON
SMICKSBURG
MAHLON YODER
W. REESMAN
R. GOOD
CARL COLEMAN
HENRY COBLENTZ
N.R. AUL
ROY JONES
ERVIN SCHLABACH
L. WALKER
WILLIAM BARRETT
J.D. STITELER
PAUL STITELER
E.R. OSWALT
T.C. ELKIN
R.E. BARRETT
J.E. DICKEY
CHARLES CONDRON
W. RUMMEL
ANDY WEAVER
JOHN LEWIS
J. RITCHIE
ROMAN SCHLABACH
U.S.A.
880 R.R.
PIPELINE
UNNAMED TRIBUTARY
POND
GAS WELL