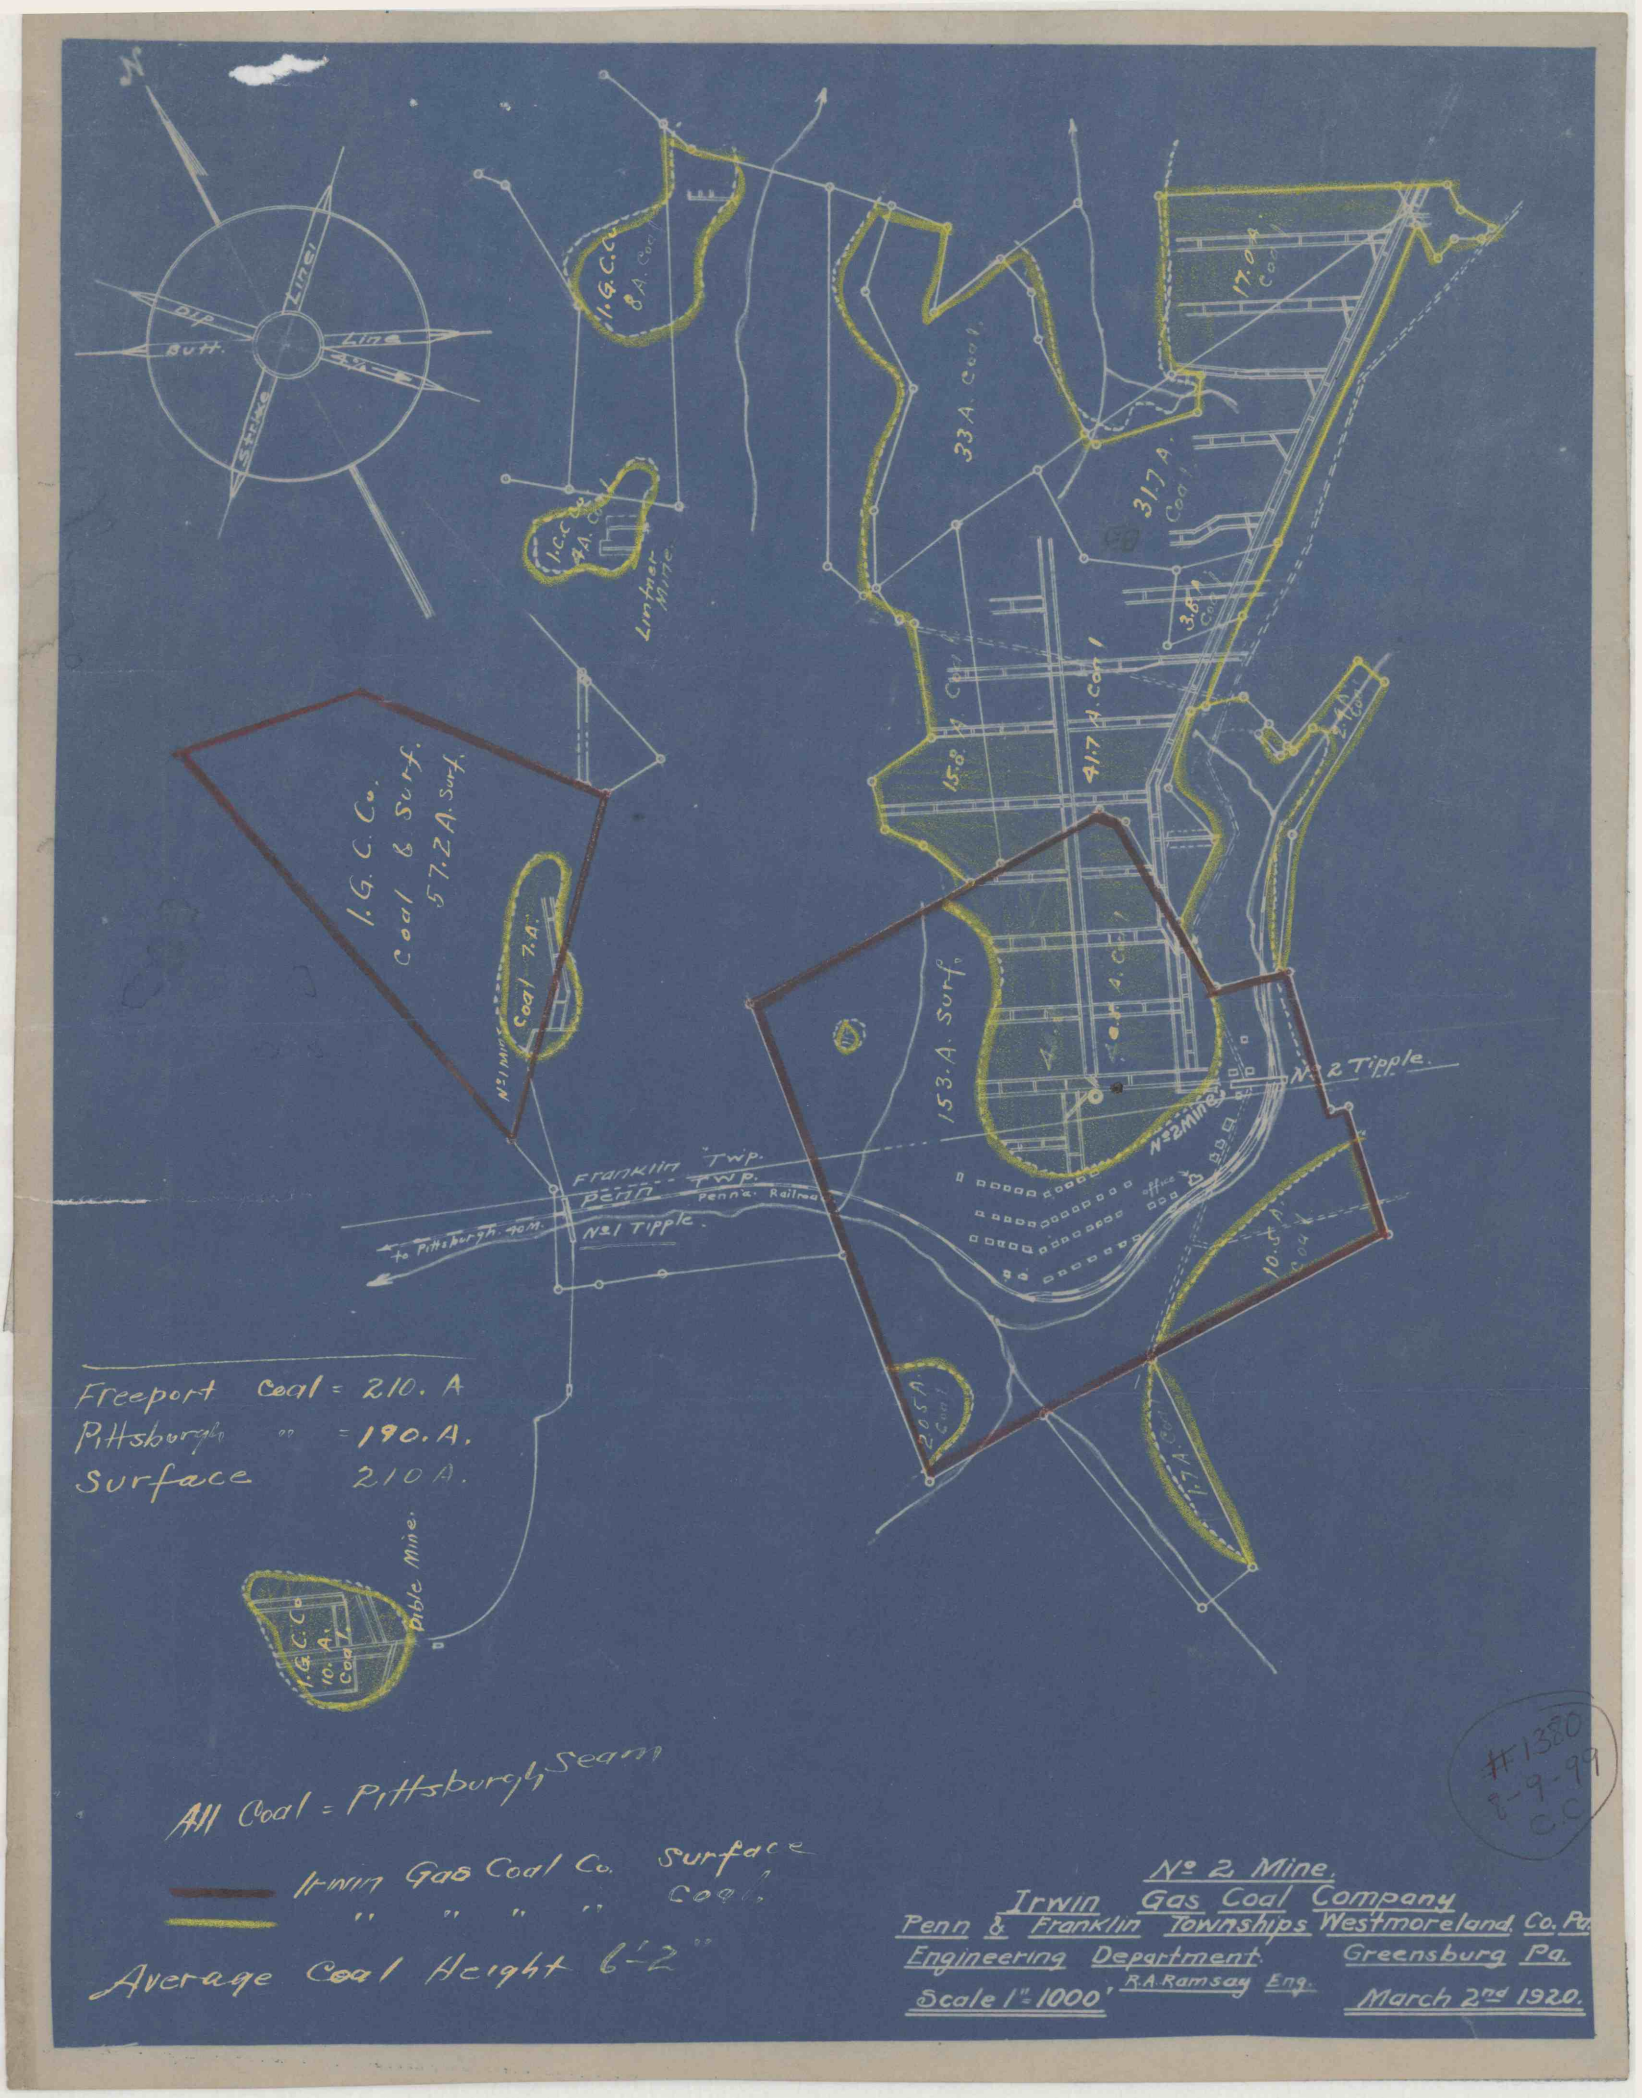
N
Dip
Butt.
Line
Strike
Line
I.G.C.Co
8 A. Coal
I.C.C.Co
4 A. Coal
Linther Mine
33 A. Coal
17.0 A. Coal
31.7 A. Coal
3.8 A. Coal
15.0 A. Coal
41.7 A. Coal
I.G.C. Co.
Coal & Surf.
57.2 A. Surf.
Coal 7 A.
No 1 Mine
153 A. Surf°
No 2 Tipple.
No 2 Mine
Franklin Twp.
Penn Twp.
Penn'a. Railroad
to Pittsburgh 40 M.
No 1 Tipple.
10.5 A.
20.5 A. Coal
17 A. Coal
Freeport Coal = 210. A
Pittsburgh " = 190. A.
Surface 210 A.
Bible Mine.
I.G.C.Co
10 A.
Coal
All Coal = Pittsburgh Seam
Irwin Gas Coal Co. Surface
" " " " Coal.
Average Coal Height 6'-2"
No 2 Mine.
Irwin Gas Coal Company
Penn & Franklin Townships Westmoreland Co. Pa.
Engineering Department Greensburg Pa.
Scale 1" = 1000' R.A. Ramsay Eng.
March 2nd 1920.
#1350
8-9-99
C.C.