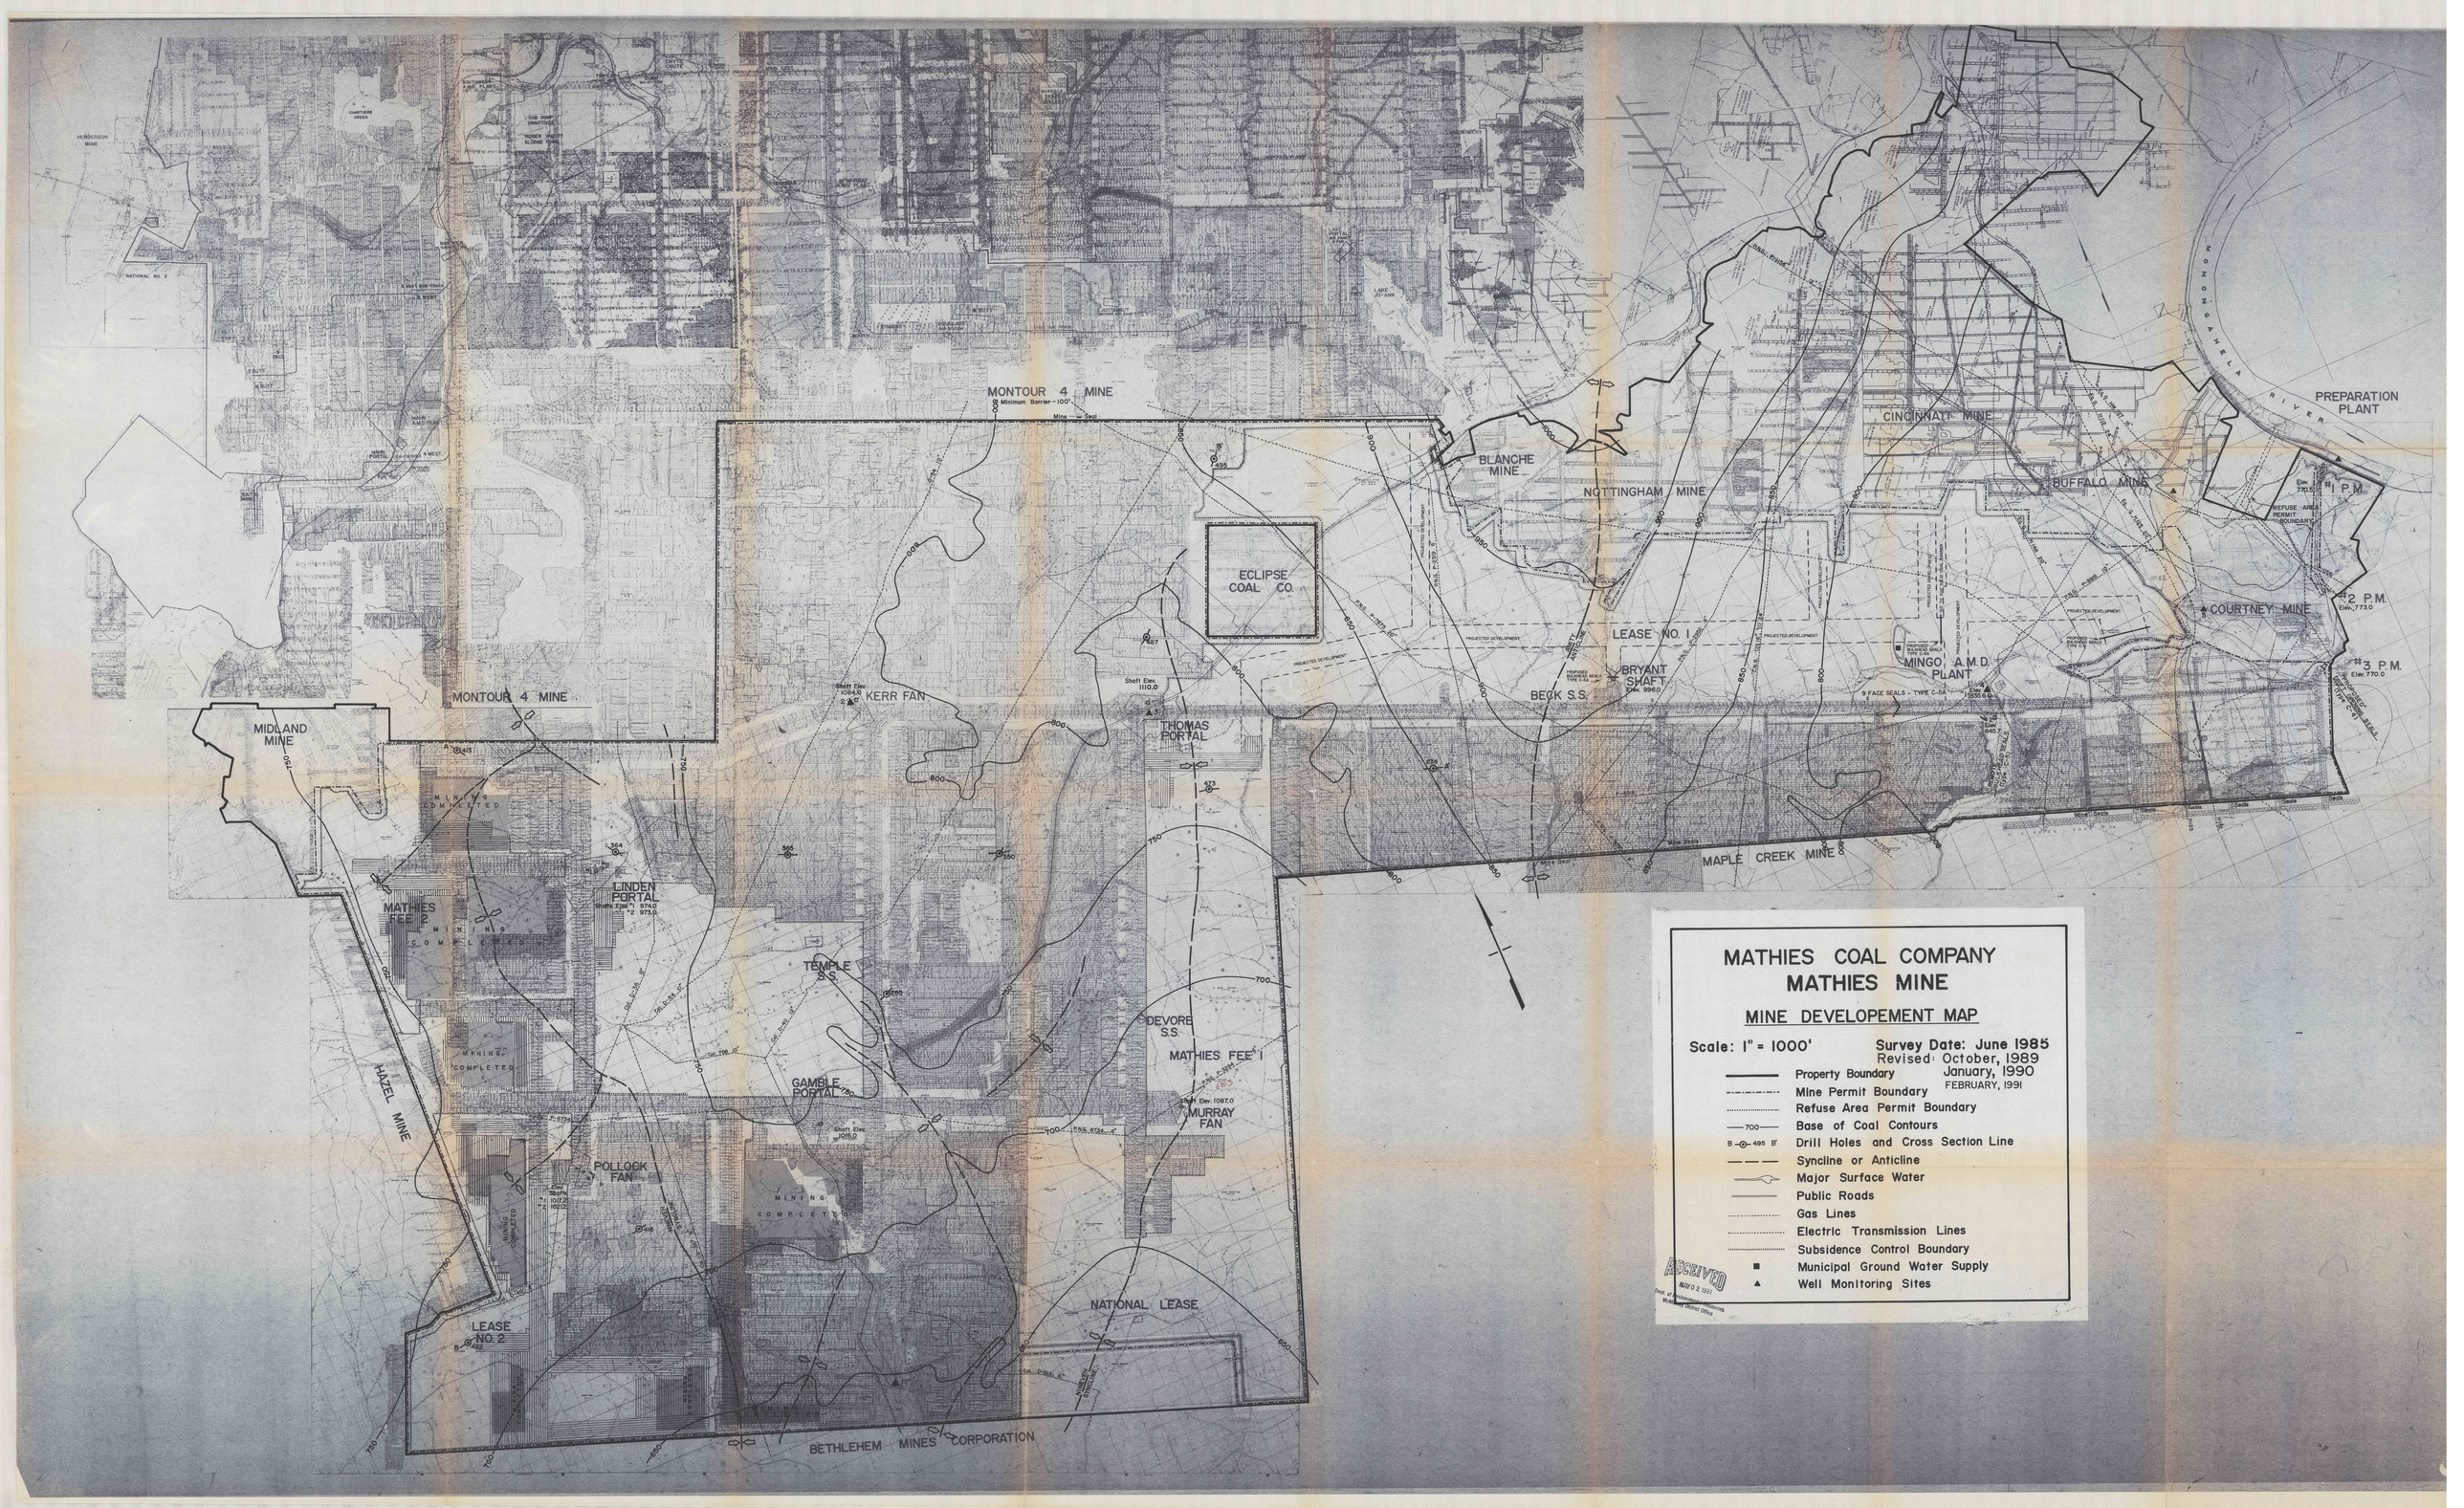
MATHIES COAL COMPANY
MATHIES MINE
MINE DEVELOPEMENT MAP
Scale: 1" = 1000'
Survey Date: June 1985
Revised: October, 1989
January, 1990
FEBRUARY, 1991
Property Boundary
Mine Permit Boundary
Refuse Area Permit Boundary
Base of Coal Contours
Drill Holes and Cross Section Line
Syncline or Anticline
Major Surface Water
Public Roads
Gas Lines
Electric Transmission Lines
Subsidence Control Boundary
Municipal Ground Water Supply
Well Monitoring Sites
RECEIVED
MAY 0 2 1991
MONTOUR 4 MINE
MIDLAND MINE
MATHIES FEE 2
HAZEL MINE
LEASE NO. 2
POLLOCK FAN
GAMBLE PORTAL
TEMPLE S.S.
LINDEN PORTAL
KERR FAN
THOMAS PORTAL
ECLIPSE COAL CO.
BLANCHE MINE
NOTTINGHAM MINE
LEASE NO. 1
BRYANT SHAFT
BECK S.S.
CINCINNATI MINE
BUFFALO MINE
COURTNEY MINE
MINGO A.M.D. PLANT
PREPARATION PLANT
#1 P.M.
#2 P.M.
#3 P.M.
MAPLE CREEK MINE
DEVORE S.S.
MATHIES FEE 1
MURRAY FAN
NATIONAL LEASE
BETHLEHEM MINES CORPORATION
MONONGAHELA RIVER