ANN MINE

OAKVILLE COAL & COKE CO.

LATROBE, PA.

SCALE 1 INCH = 100 FEET

GIBSON-THOMAS ENGINEERING CO.
LATROBE, PENNA

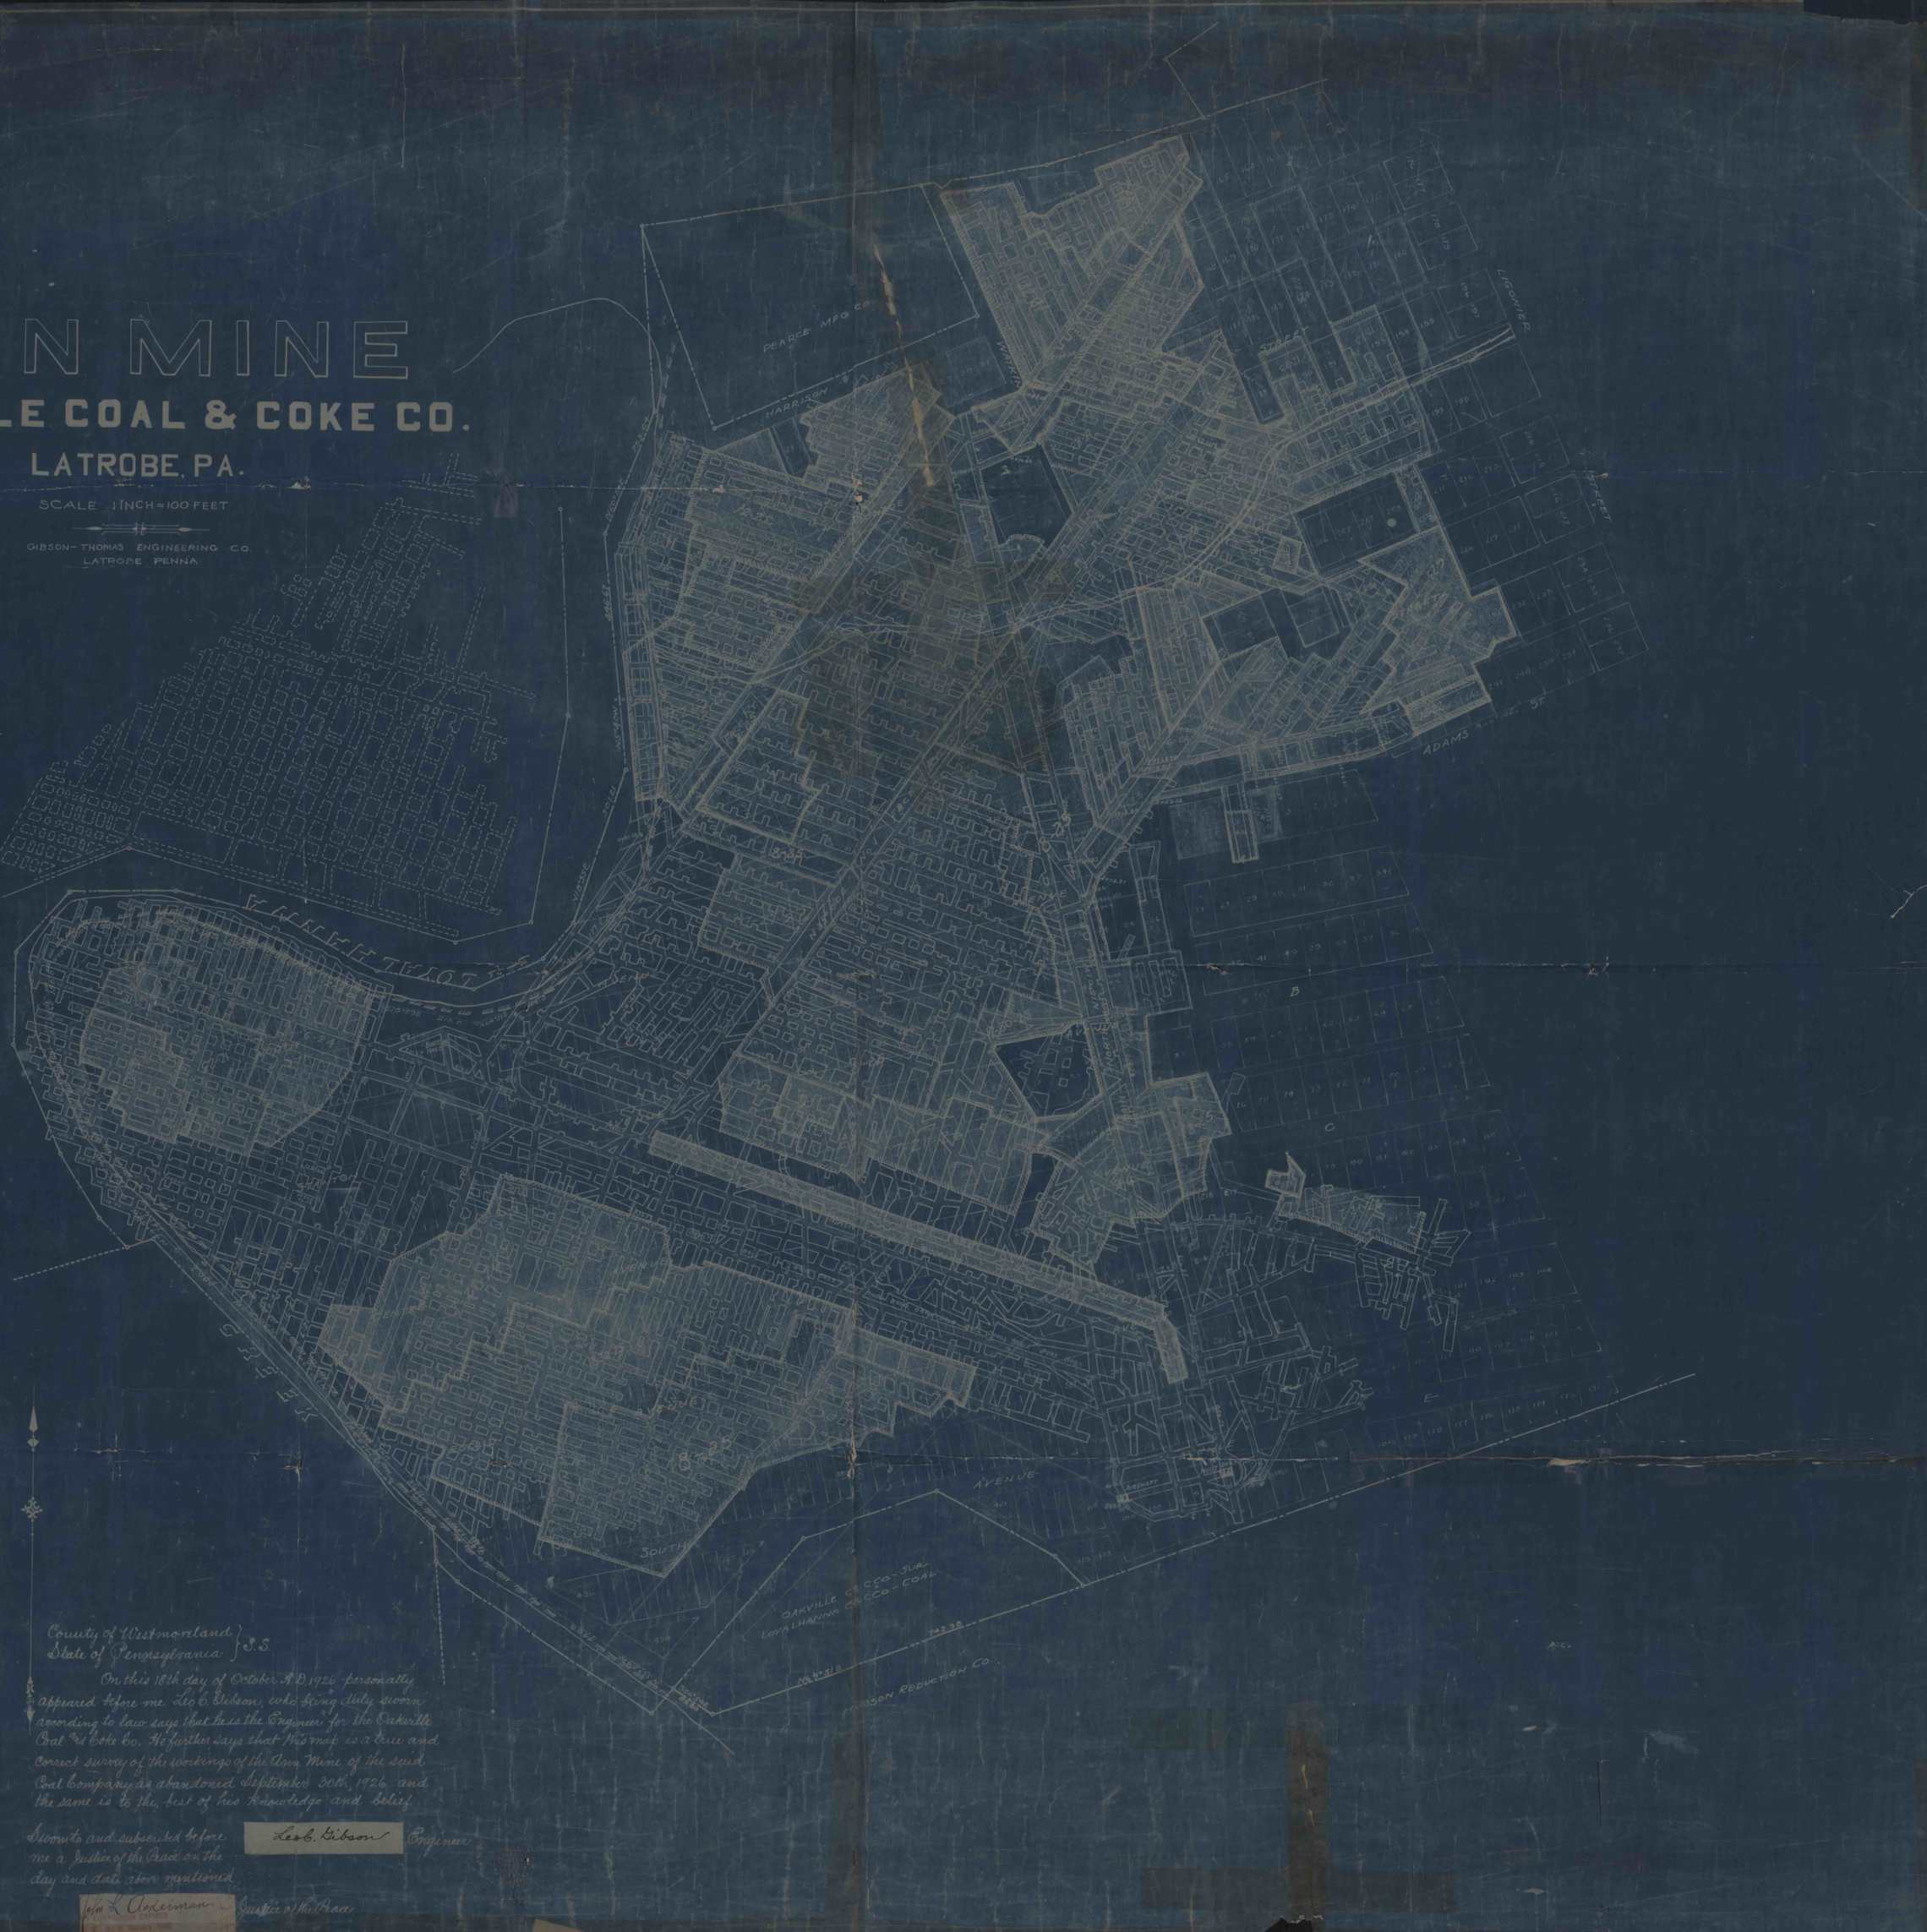

County of Westmoreland } S.S.
State of Pennsylvania }

On this 18th day of October A.D. 1926 personally appeared before me Leo B. Gibson, who being duly sworn according to law says that he is the Engineer for the Oakville Coal and Coke Co. He further says that this map is a true and correct survey of the workings of the Ann Mine of the said Coal Company as abandoned September 30th, 1926 and the same is to the best of his knowledge and belief

Leo B. Gibson Engineer

Sworn to and subscribed before me a Justice of the Peace on the day and date above mentioned

John L. Ackerman Justice of the Peace

MY COMMISSION EXPIRES
1ST MONDAY IN JANUARY 1930