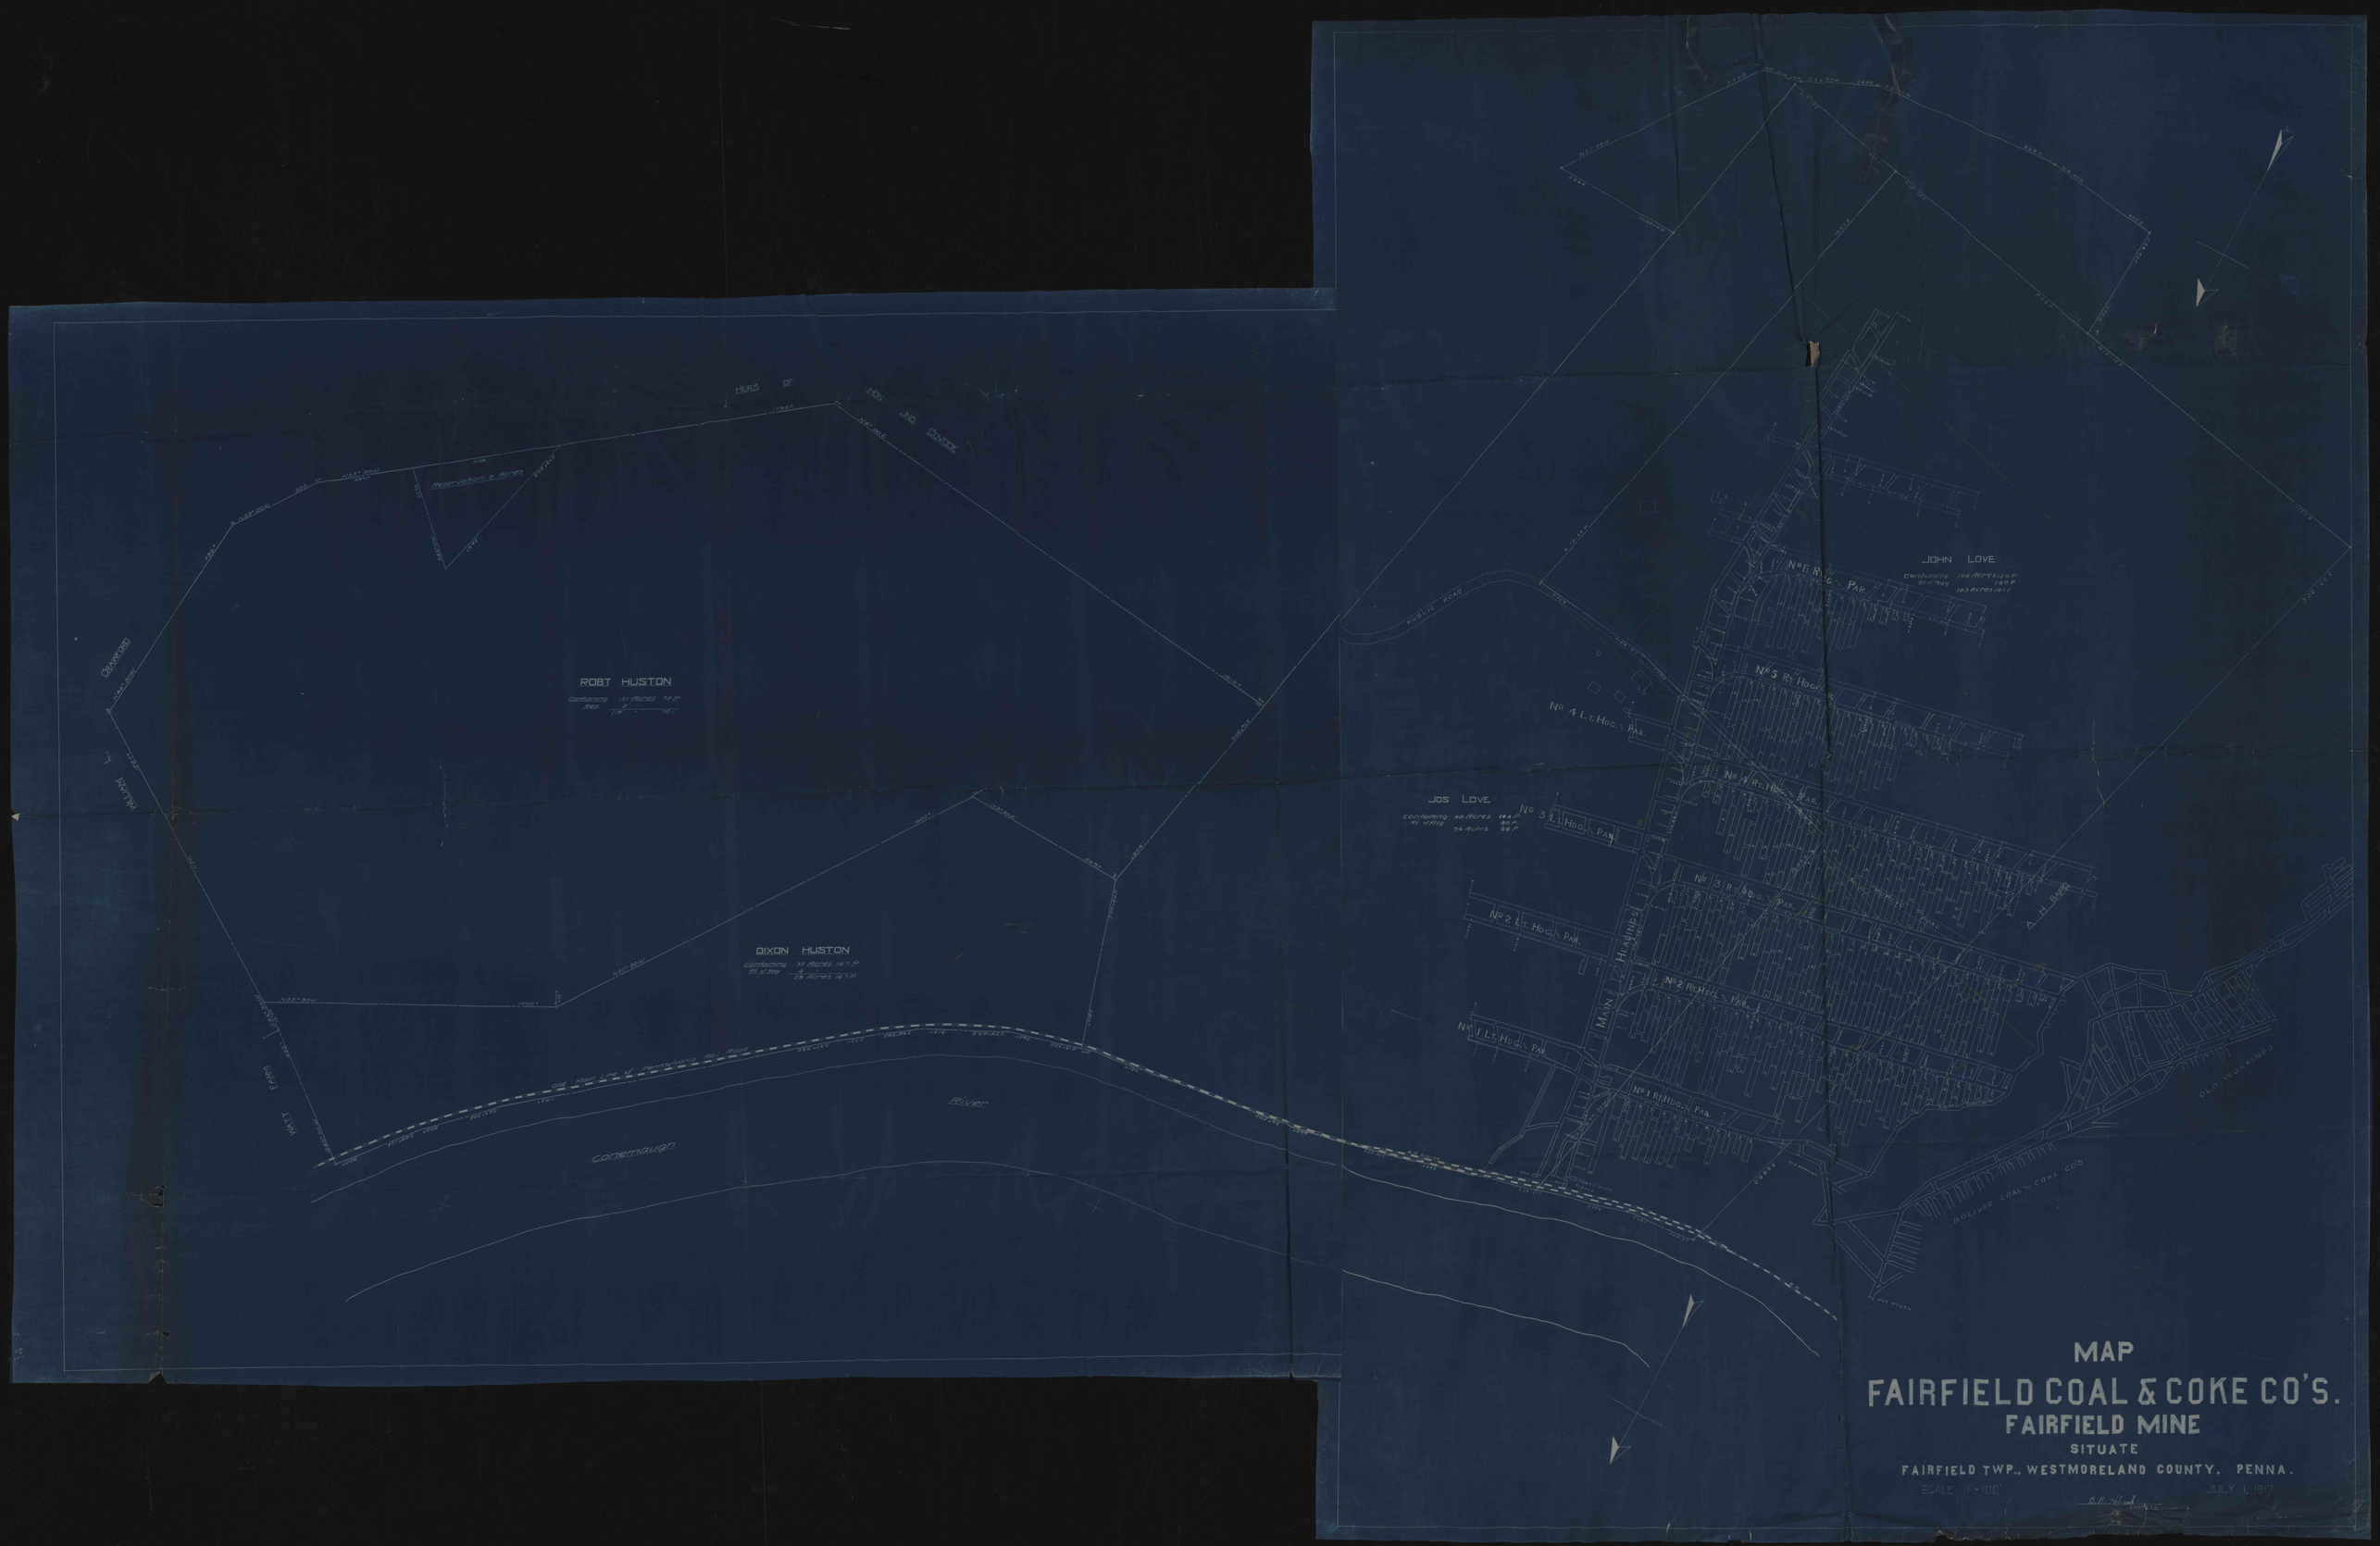

HEIRS OF
HON. JNO. HOVEDE
Reservation 2 Acres
ROBT HUSTON
Containing 121 Acres 72 P
Res 2 "
119 " 72 "
DIXON HUSTON
Containing 32 Acres 147 P
Rt. of Way 1 "
28 Acres 147 P
Old Main Line of Pennsylvania Rail Road
River
Conemaugh
JOHN LOVE
Containing 104 Acres 120 P
Rt. of Way 140 P
103 Acres 140 P
No 6 Rt. Hdg. Par.
No 5 Rt. Hdg. Par.
No 4 Lt. Hdg. Par.
No 3 Lt. Hdg. Par.
No 3 Rt. Hdg. Par.
No 2 Lt. Hdg. Par.
No 2 Rt. Hdg. Par.
No 1 Lt. Hdg. Par.
No 1 Rt. Hdg. Par.
MAIN HEADINGS
PUBLIC ROAD
A. H. BARR
OLD WORKINGS
BOLIVAR COAL & COKE CO'S
MAP
FAIRFIELD COAL & COKE CO'S.
FAIRFIELD MINE
SITUATE
FAIRFIELD TWP., WESTMORELAND COUNTY, PENNA.
SCALE 1"=100'
JULY 1, 1917