

#1231  
7-30-79  
S.C.

- INTAKE ESCAPEWAY
- ALTERNATE ESCAPEWAY
- BELT HAULAGE
- OVERCAST
- PERM. STOPPING
- TEMP. STOPPING
- CHUCK CURTAIN
- DOOR
- SEAL

I certify that this is a true complete and correct map and survey of all excavations in this mine, when abandoned June 11, 1974.  
*Martin C. Kirch, P.E.*

MAP SHOWING  
**GEORGE RADOMSKY COAL COMPANY**  
**MINE NO. 7**  
C-PRIME OR UPPER KITTANNING SEAM  
LOCATED IN  
ELDER TOWNSHIP, CAMBRIA COUNTY, PENNSYLVANIA  
SCALE 1"=100'


*W.J. BATHISTA, R.P.E.*  
**NORTH CAMBRIA FUEL CO.**  
SPANGLER, PENNA.  
MARTIN C. KIRCH, P.E.  
FED. NO. 36-02353-0

MINING SURVEILLANCE  
PERMIT NO. 2-4A PROJECTION NO.  
LEGEND  
PROJECTED MINING AREA  
FROM  
OUTLINED IN BROWN  
BLDG PROTECTION AREAS  
OUTLINED IN RED

TYPICAL FACE VENT. SENTRIES  
SCALE 1"=40'

FAN INFORMATION  
JOY AXI-VANE - SERIES 1000  
MODEL 24-26 BD + SER. N12543  
RPM 1080 - C.F.M. 30,000 - W.G. 5"  
H.P. 40 - 3 PHASE POWER  
440 VOLTS - 32 AMP  
BLADE SETTINGS at 3 POSITION  
DIAMETER 54"

TYPICAL FACE VENT. SENTRIES  
SCALE 1"=40'



GEORGE LENT