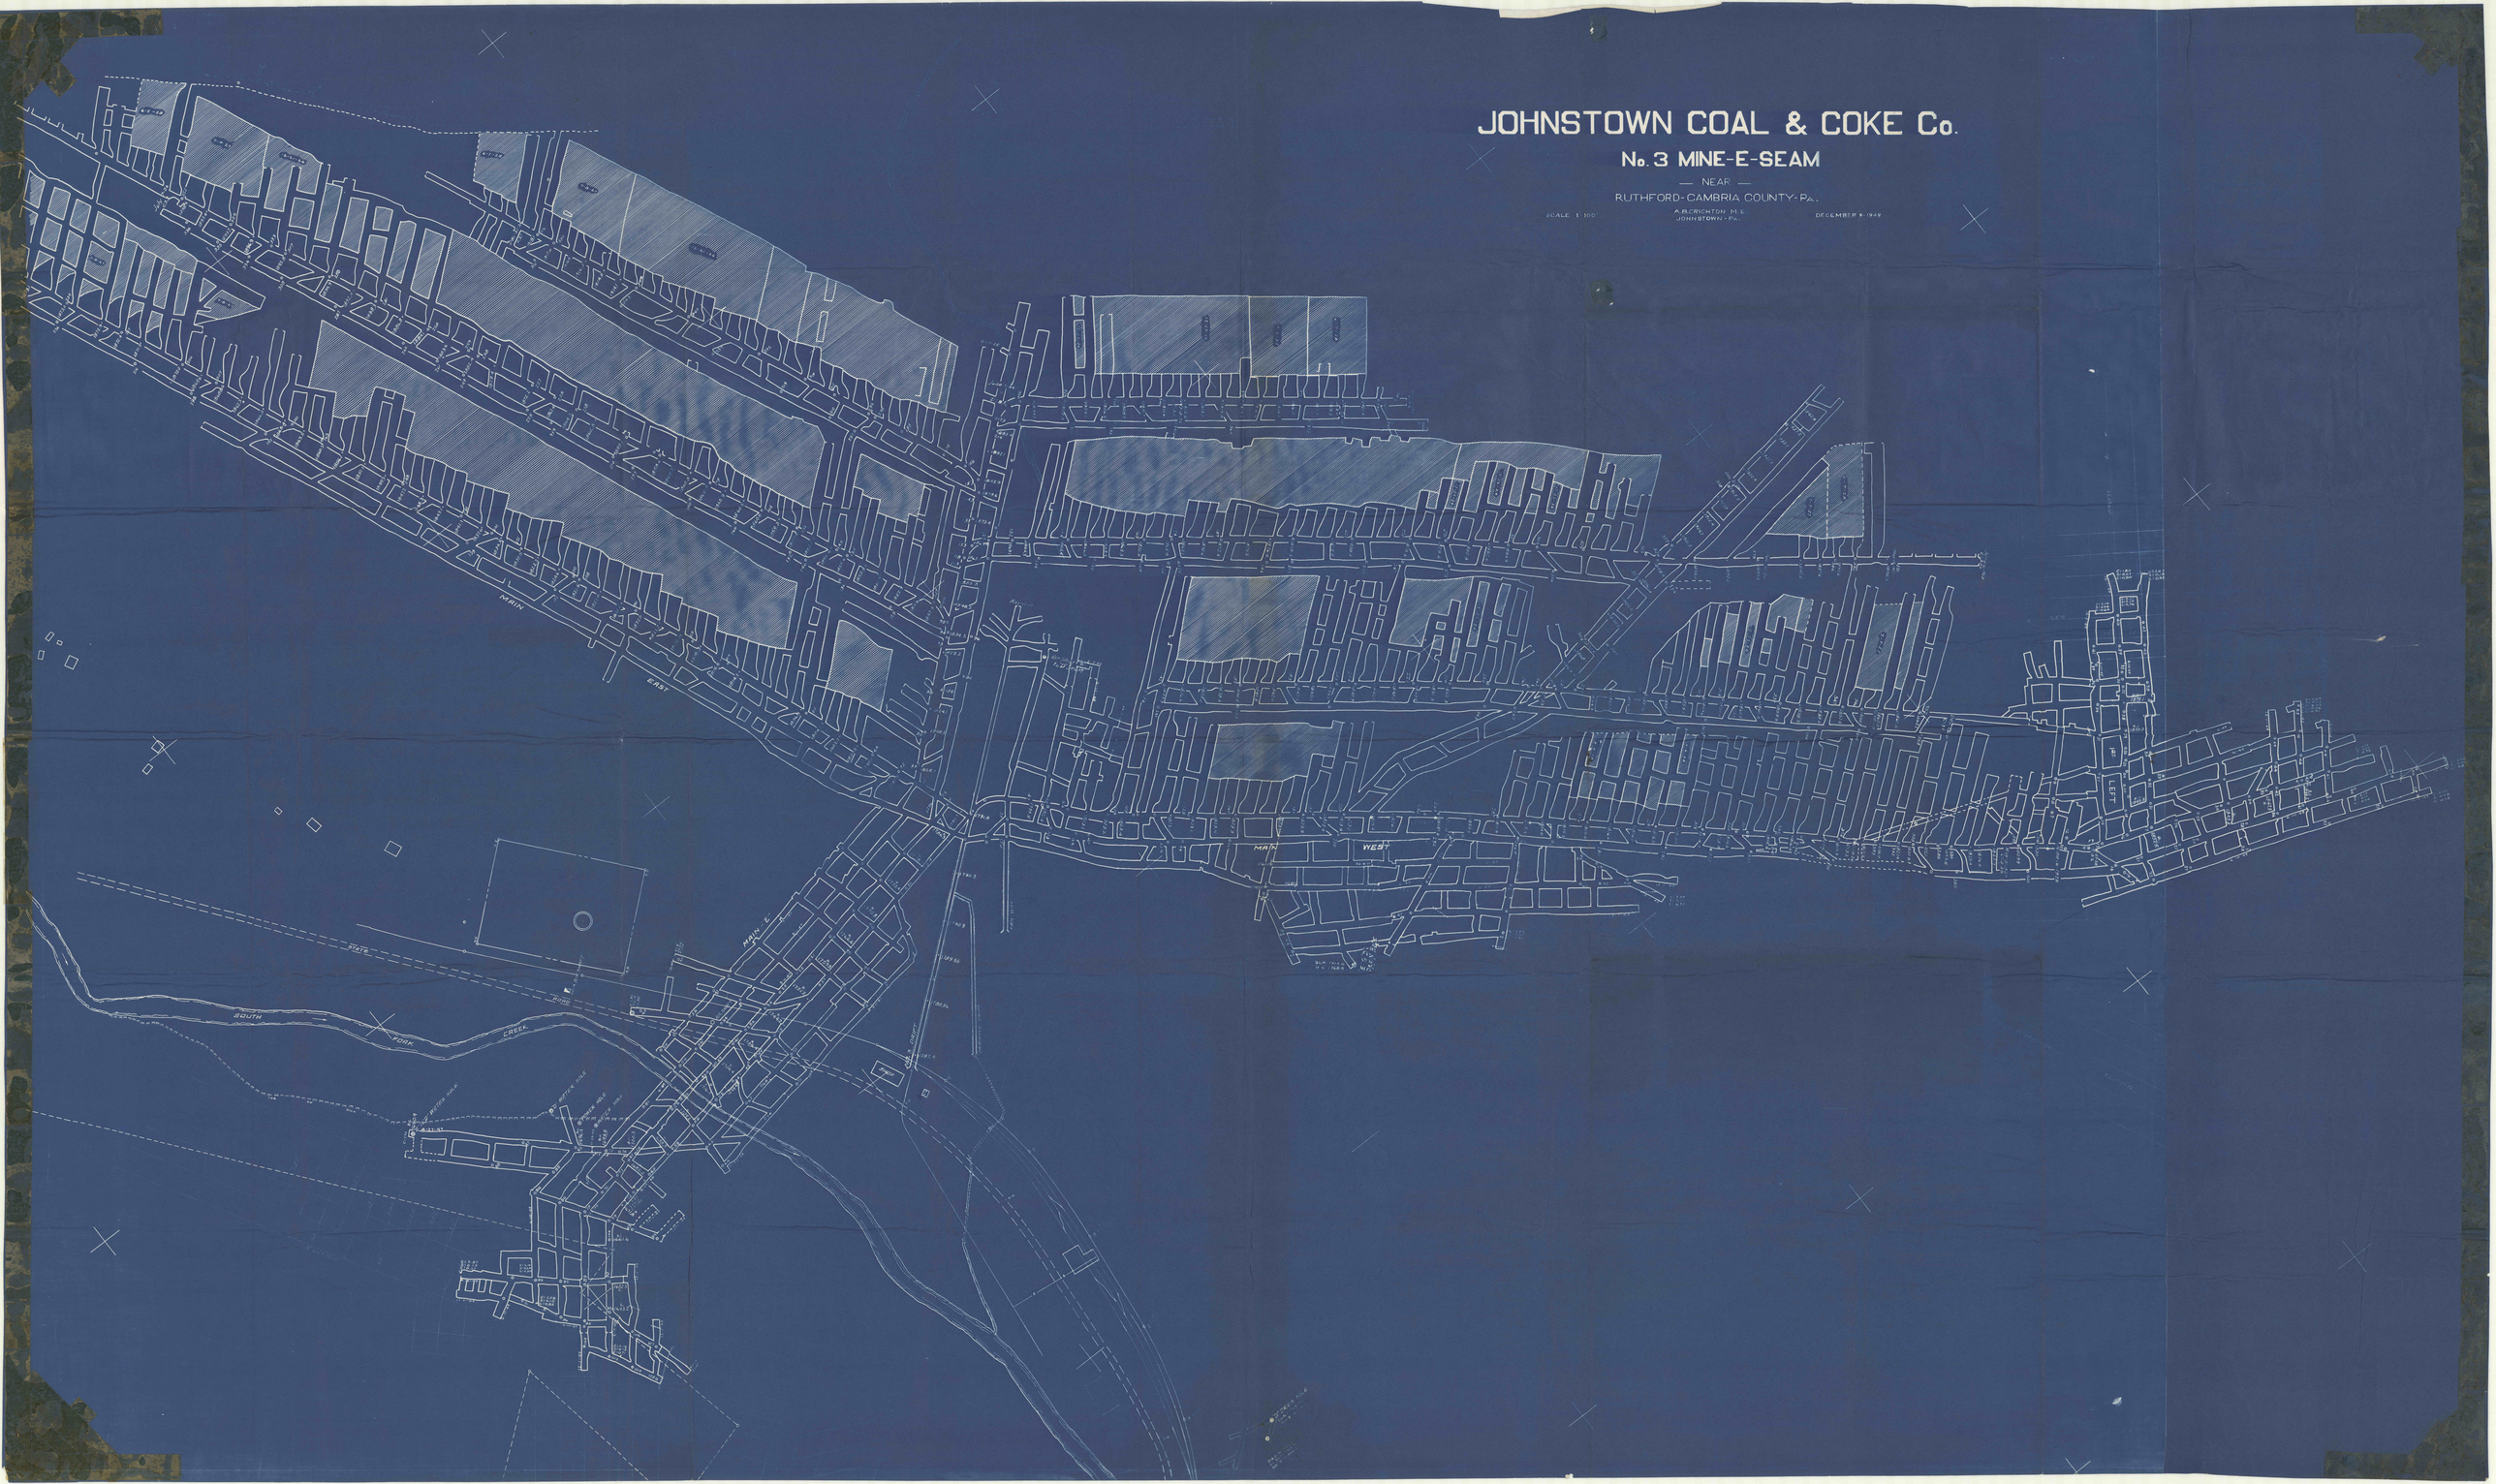
JOHNSTOWN COAL & COKE Co.
No. 3 MINE-E-SEAM
— NEAR —
RUTHFORD-CAMBRIA COUNTY-Pa.
SCALE 1 INCH
A.B.CRICHTON M.E.
JOHNSTOWN-Pa.
DECEMBER 9-1949
MAIN
EAST
MAIN
WEST
MAIN St.
STATE
ROAD
SOUTH
FORK
CREEK
OLD CANAL