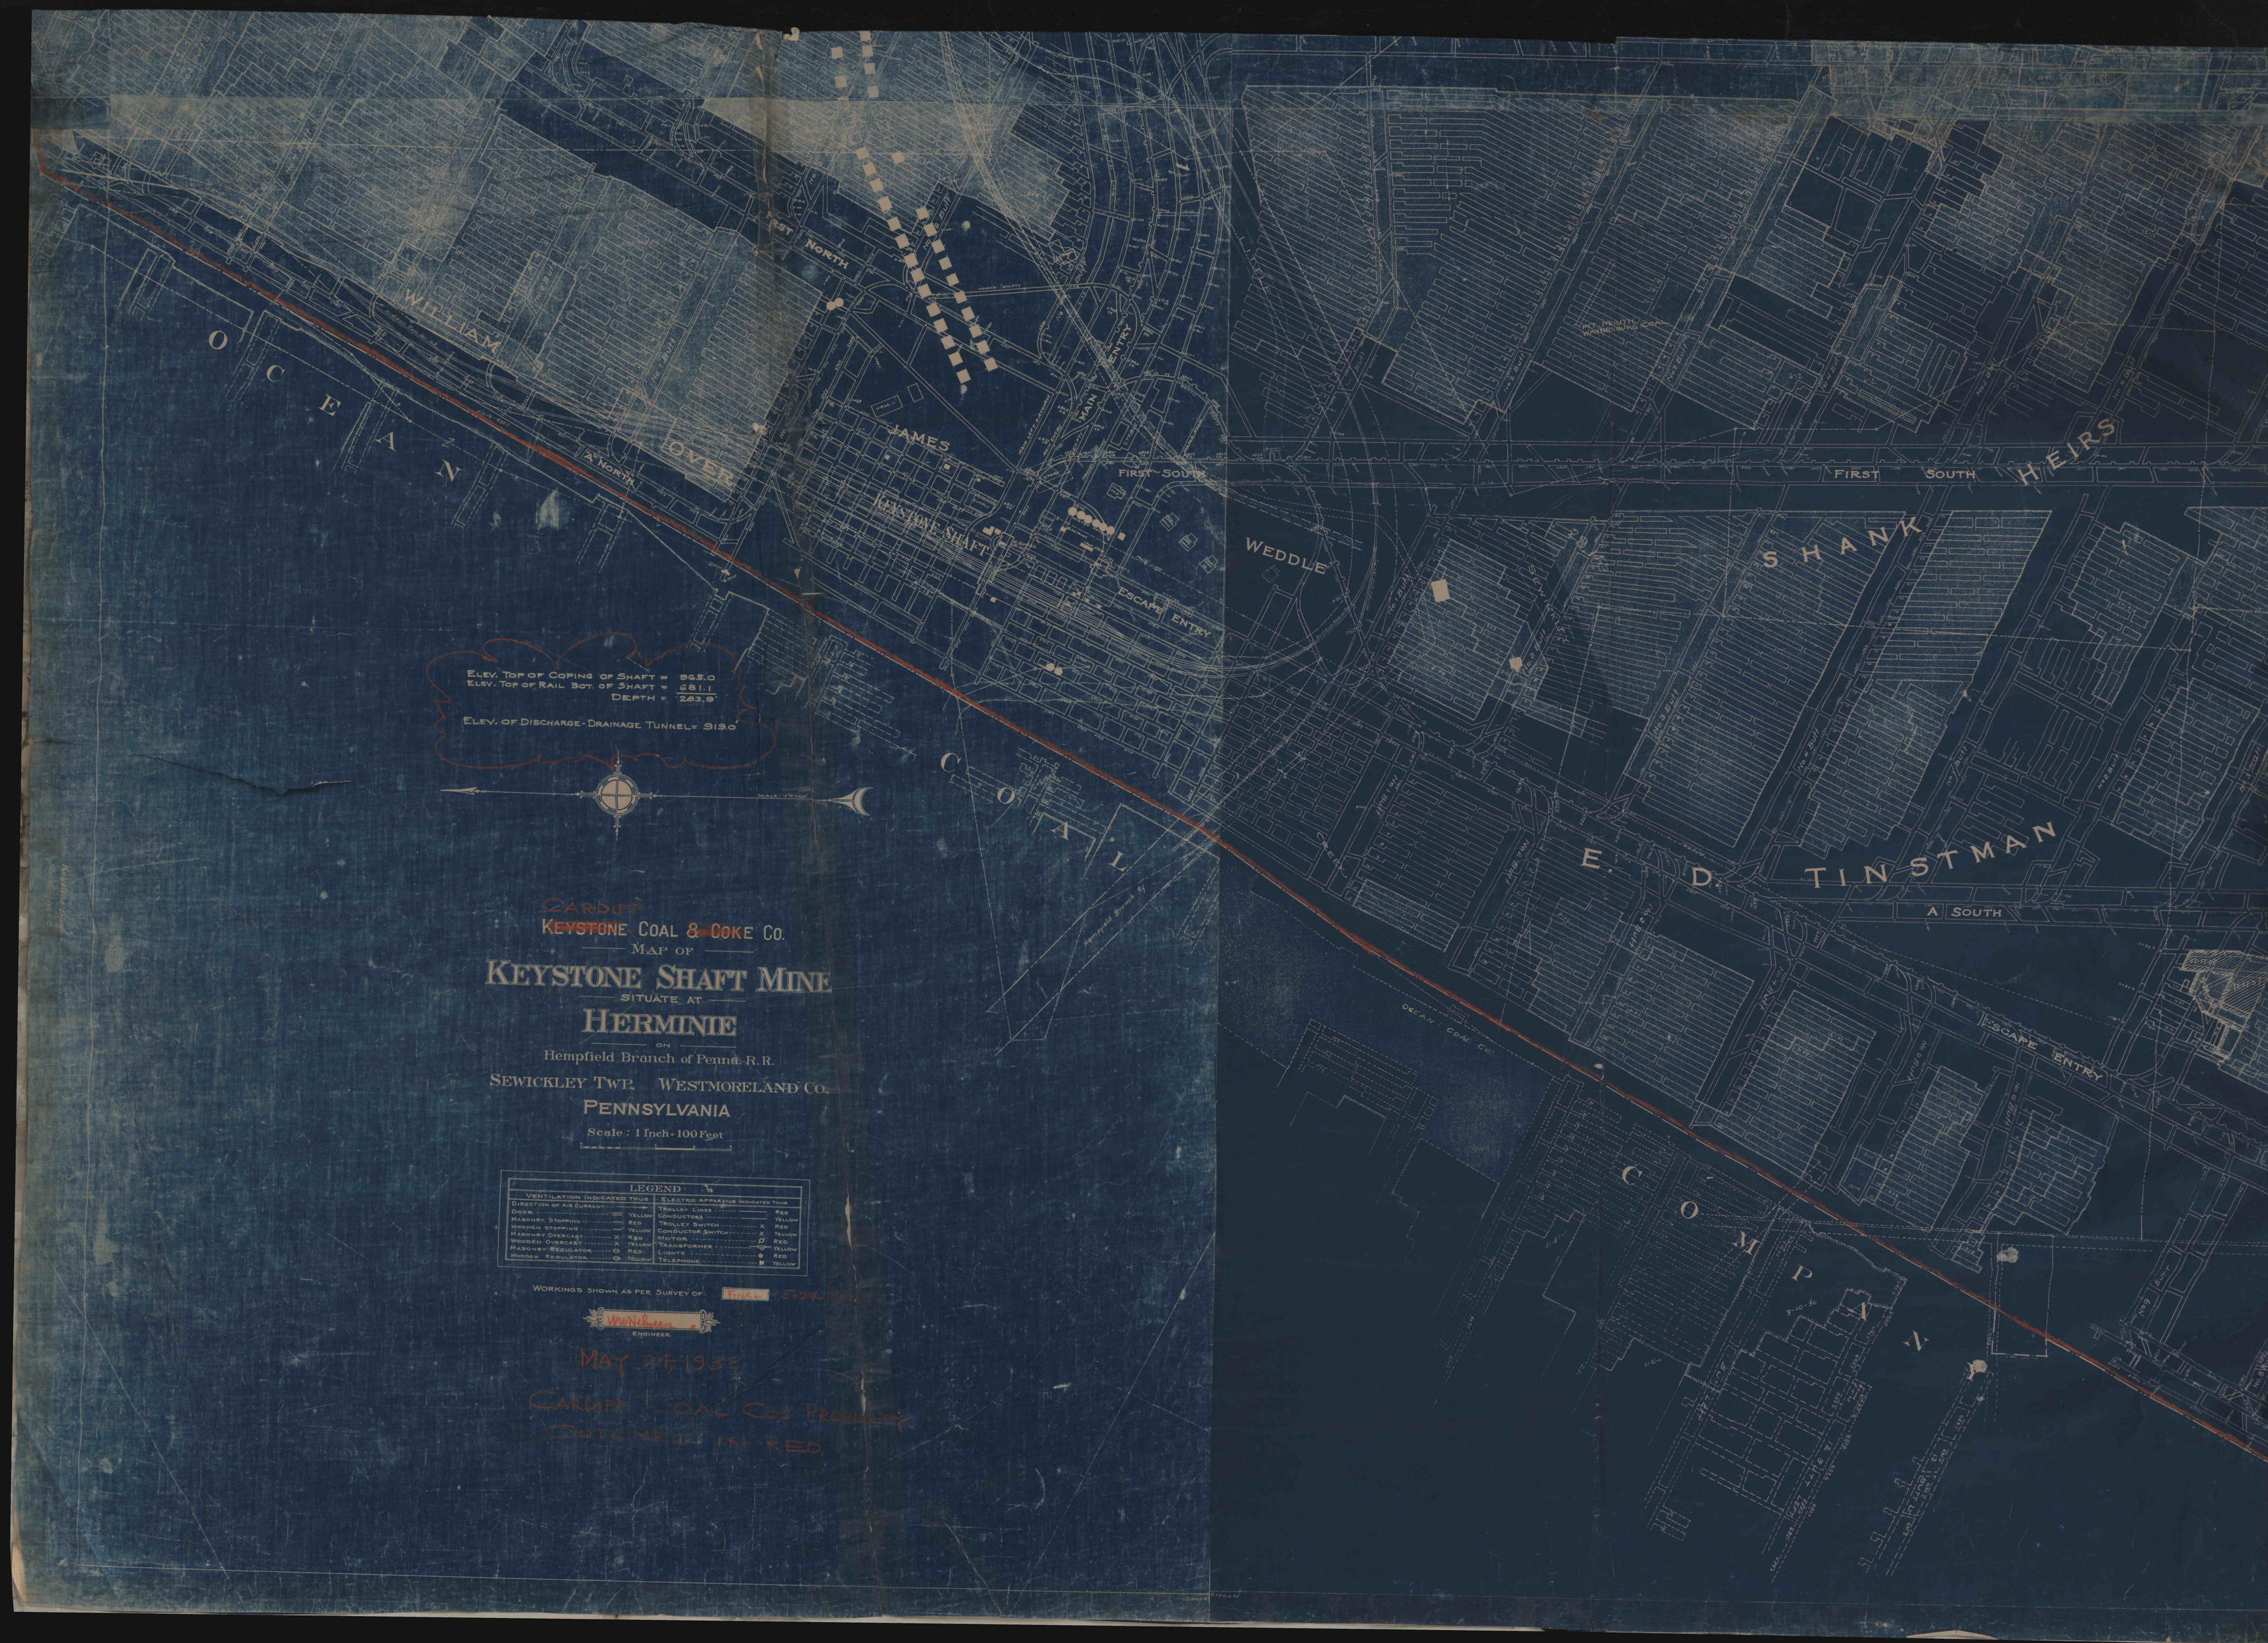

OCEAN COAL COMPANY
WILLIAM OVER
JAMES
KEYSTONE SHAFT
WEDDLE
SHANK HEIRS
E. D. TINSTMAN
FIRST SOUTH
A SOUTH
A NORTH
FIRST NORTH
MAIN ENTRY
ESCAPE ENTRY
ELEV. TOP OF COPING OF SHAFT = 965.0
ELEV. TOP OF RAIL BOT. OF SHAFT = 681.1
DEPTH = 283.9'
ELEV. OF DISCHARGE-DRAINAGE TUNNEL = 919.0'
CARDIFF
KEYSTONE COAL & COKE CO.
MAP OF
KEYSTONE SHAFT MINE
SITUATE AT
HERMINIE
ON
Hempfield Branch of Penna. R.R.
SEWICKLEY TWP. WESTMORELAND CO.
PENNSYLVANIA
Scale: 1 Inch = 100 Feet
LEGEND
VENTILATION INDICATED THUS
DIRECTION OF AIR CURRENT
DOOR — YELLOW
MASONRY STOPPING — RED
WOODEN STOPPING — YELLOW
MASONRY OVERCAST — RED
WOODEN OVERCAST — YELLOW
MASONRY REGULATOR — RED
WOODEN REGULATOR — YELLOW
ELECTRIC APPARATUS INDICATED THUS
TROLLEY LINES — RED
CONDUCTORS — YELLOW
TROLLEY SWITCH — RED
CONDUCTOR SWITCH — YELLOW
MOTOR — RED
TRANSFORMER — YELLOW
LIGHTS — RED
TELEPHONE — YELLOW
WORKINGS SHOWN AS PER SURVEY OF FINAL 5-24-1938
ENGINEER
MAY 24, 1938
CARDIFF COAL CO'S PROPERTY
OUTLINED IN RED