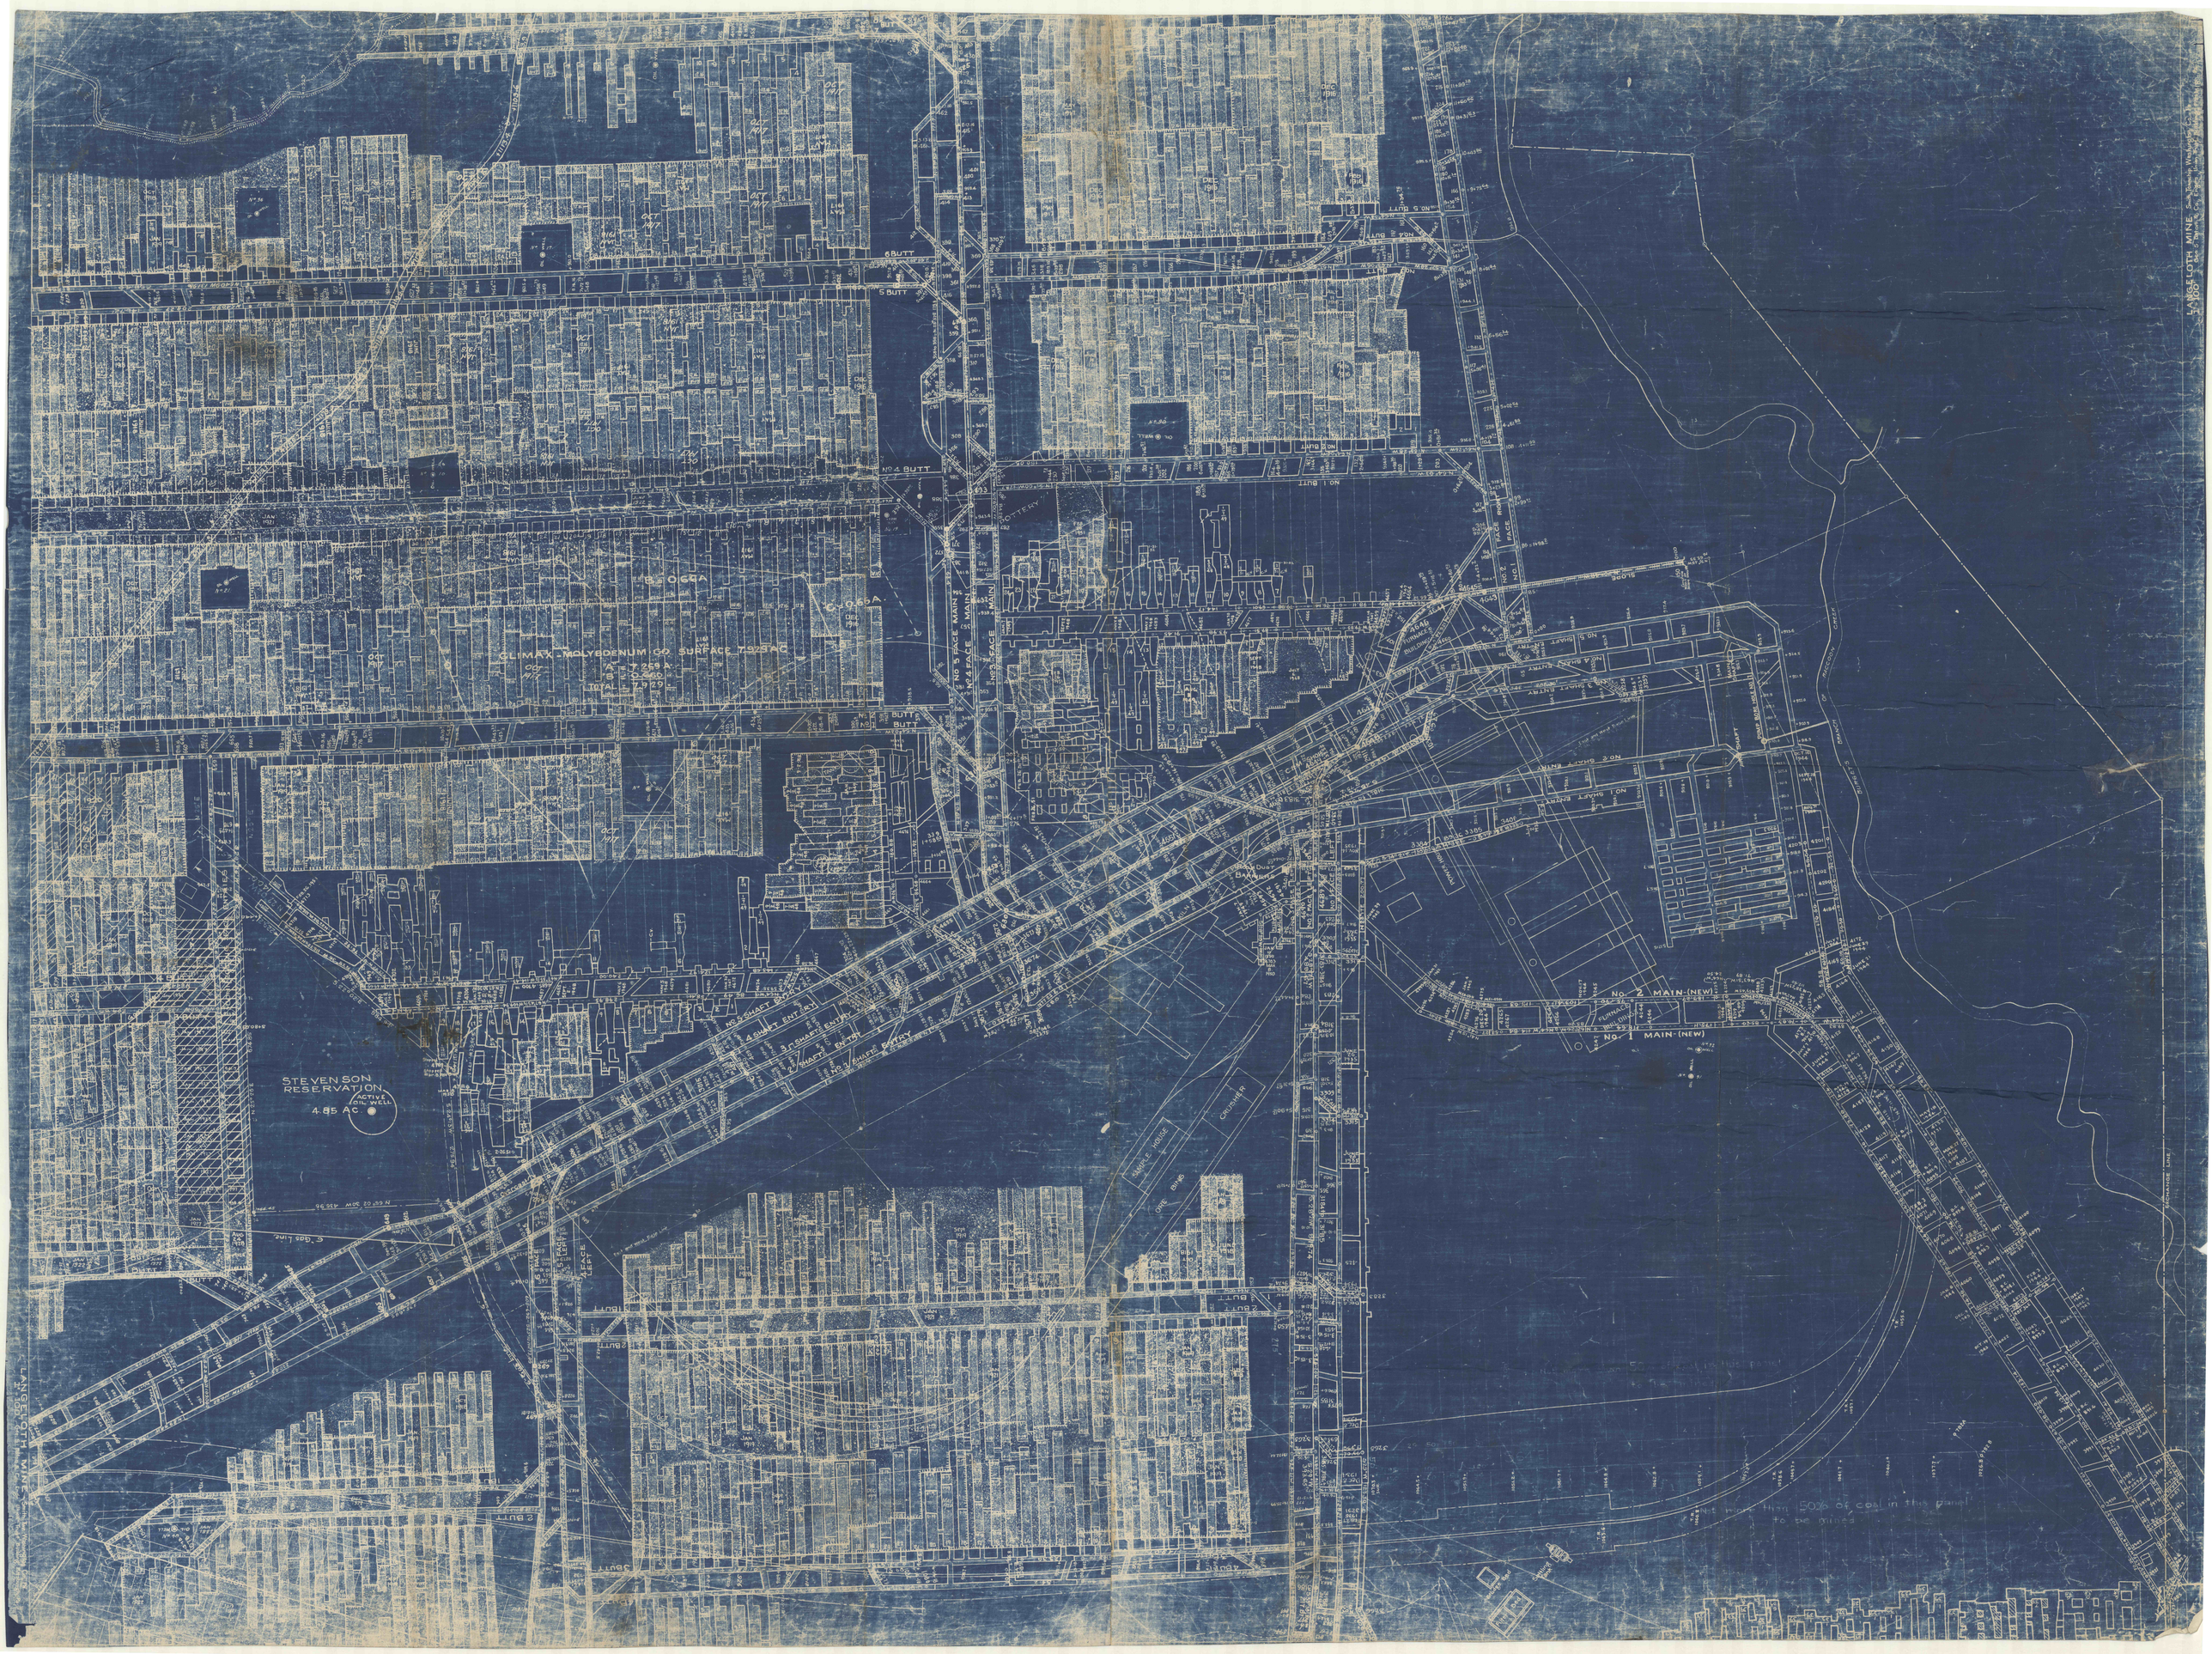

LANGELOTH MINE
CLIMAX-MOLYBDENUM CO. SURFACE 7.929 AC
A = 7.269 A
B = 0.660
TOTAL = 7.929
STEVENSON RESERVATION
ACTIVE OIL WELL
4.85 AC
No. 2 MAIN-(NEW)
No. 1 MAIN-(NEW)
No. 5 FACE MAIN
No. 4 FACE MAIN
No. 3 FACE MAIN
No. 4 BUTT
No. 1 BUTT
No. 2 BUTT
No. 3 BUTT
No. 4 BUTT
No. 5 BUTT
6 BUTT
SAMPLE HOUSE
CRUSHER
ORE BINS
Not more than 50% of coal in this panel to be mined