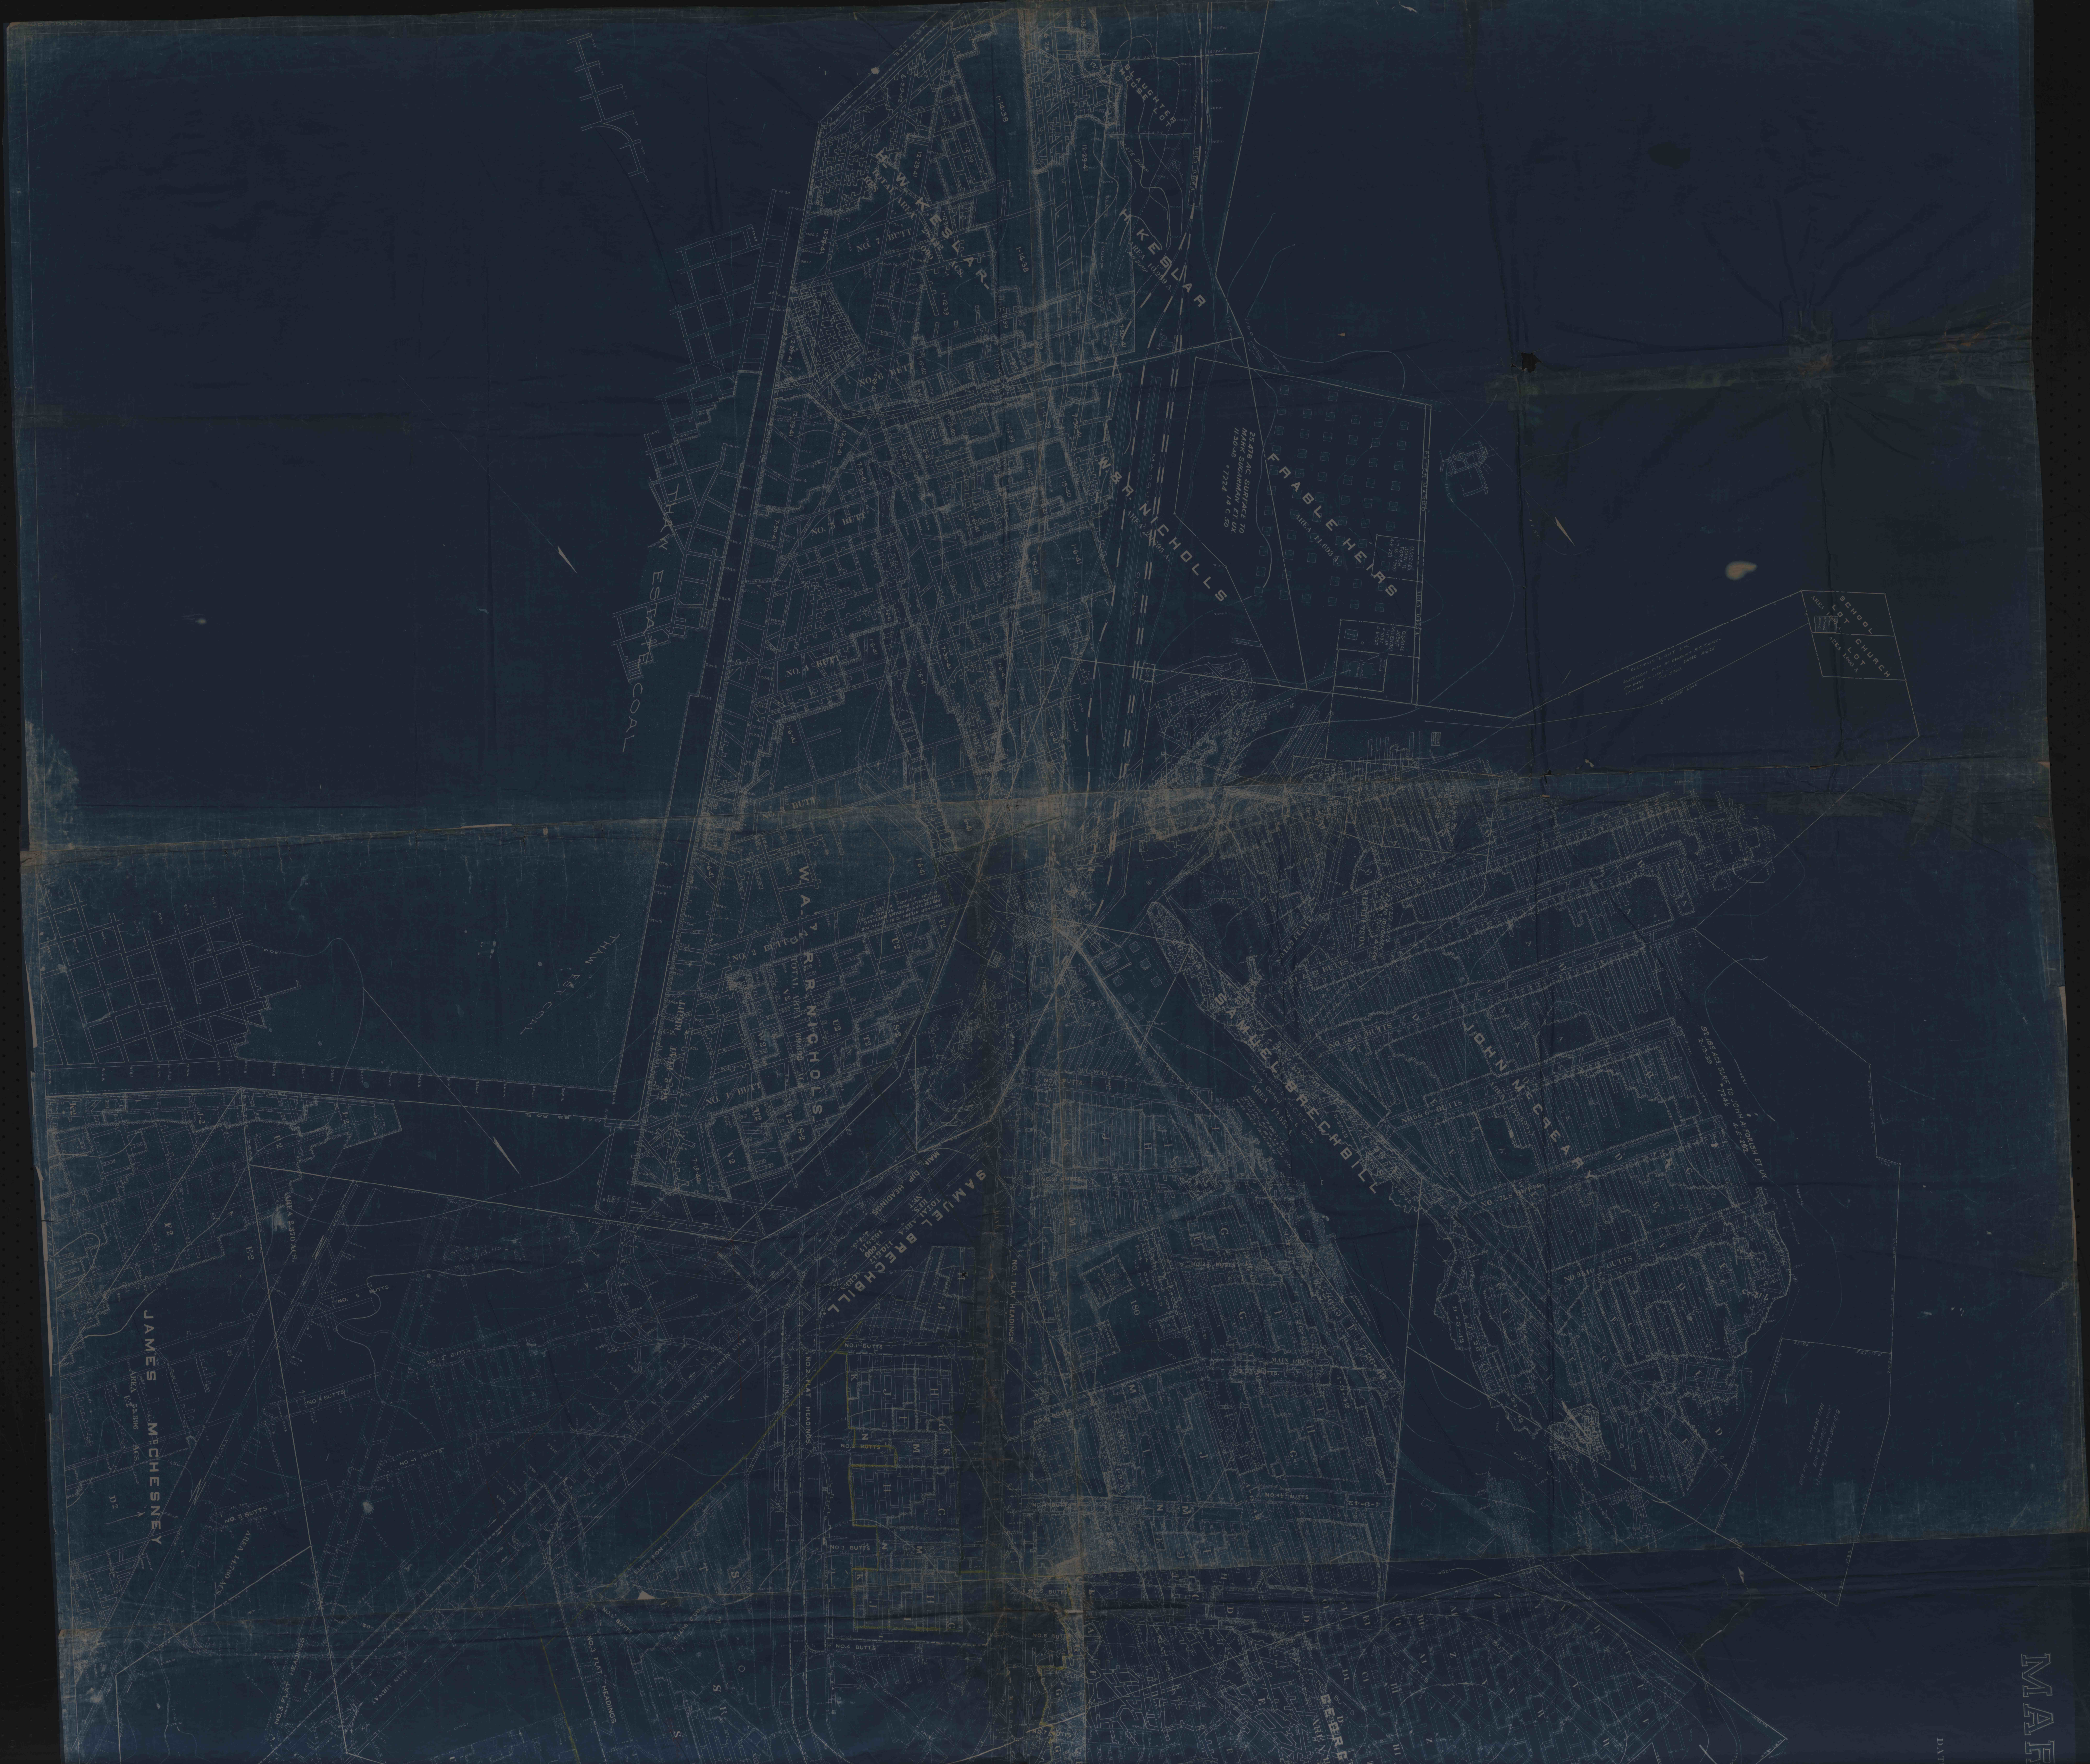
H. W. KESLAR
NO. 7 BUTT
NO. 6 BUTT
NO. 5 BUTT
NO. 4 BUTT
SLAUGHTER HOUSE LOT
H. KESLAR
W. & R. NICHOLLS
25.478 AC. SURFACE TO MARK SUGARMAN ET UX. 11-30-38 *7224 14 C 50
FRABLE HEIRS
AREA 11.693 A.
PETER MARGO
SCHOOL LOT
CHURCH LOT
AREA 1.000 A.
THAW ESTATE COAL
THAW EST. COAL
W. A. & R. R. NICHOLS
NO. 2 BUTT
NO. 1 BUTT
SAMUEL BRECHBILL
MAIN DIP HEADINGS
SAMUEL BRECHBILL
JOHN McCREARY
92.185 ACS. SURF. TO JOHN A. FORISH ET UX 2-13-39 *7246 4-E-292
NO. 5 & 6 BUTTS
NO. 7 & 8 BUTTS
NO. 9 & 10 BUTTS
JAMES McCHESNEY
AREA 25.396 ACS.
NO. 5 BUTTS
NO. 4 BUTTS
NO. 3 BUTTS
NO. 2 BUTTS
NO. 1 FLAT HEADINGS
NO. 2 FLAT HEADINGS
NO. 3 FLAT HEADINGS
MAIN AIRWAY
MA