MELROSE MINE

SOUTH FAYETTE COAL CO.
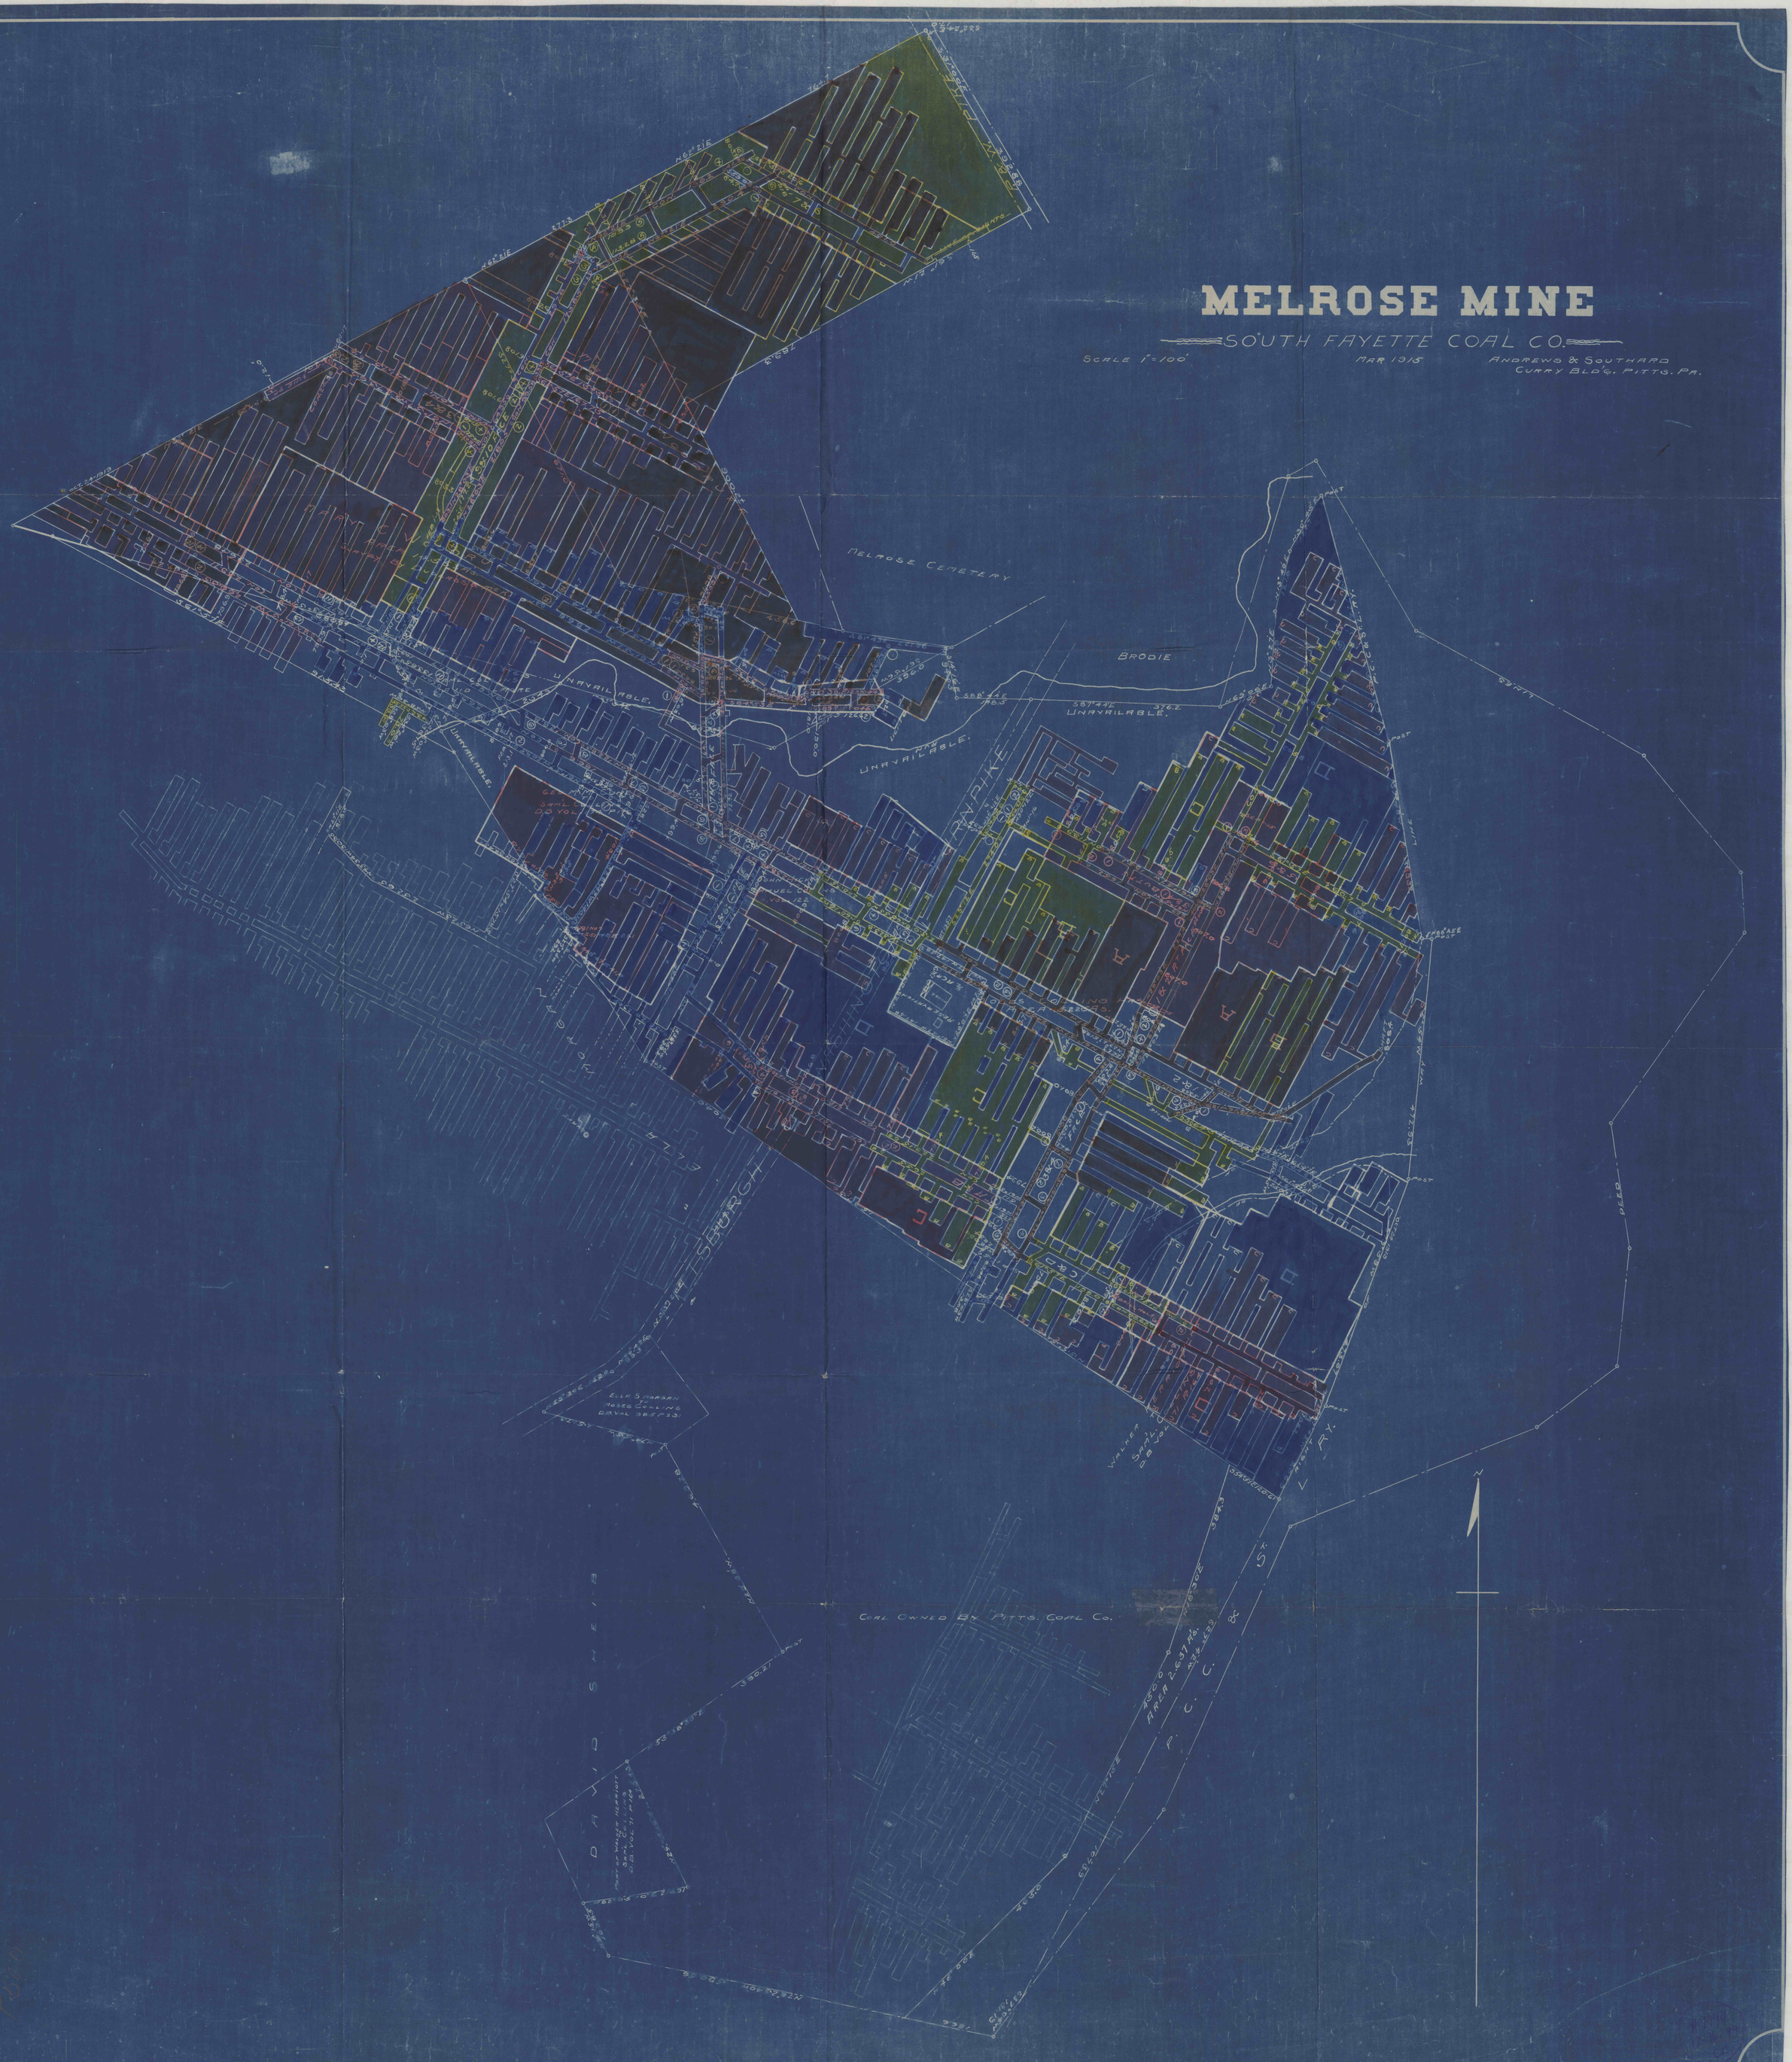
SCALE 1"=100' MAR 1915 ANDREWS & SOUTHARD CUMMY BLDG. PITTS. PA.