
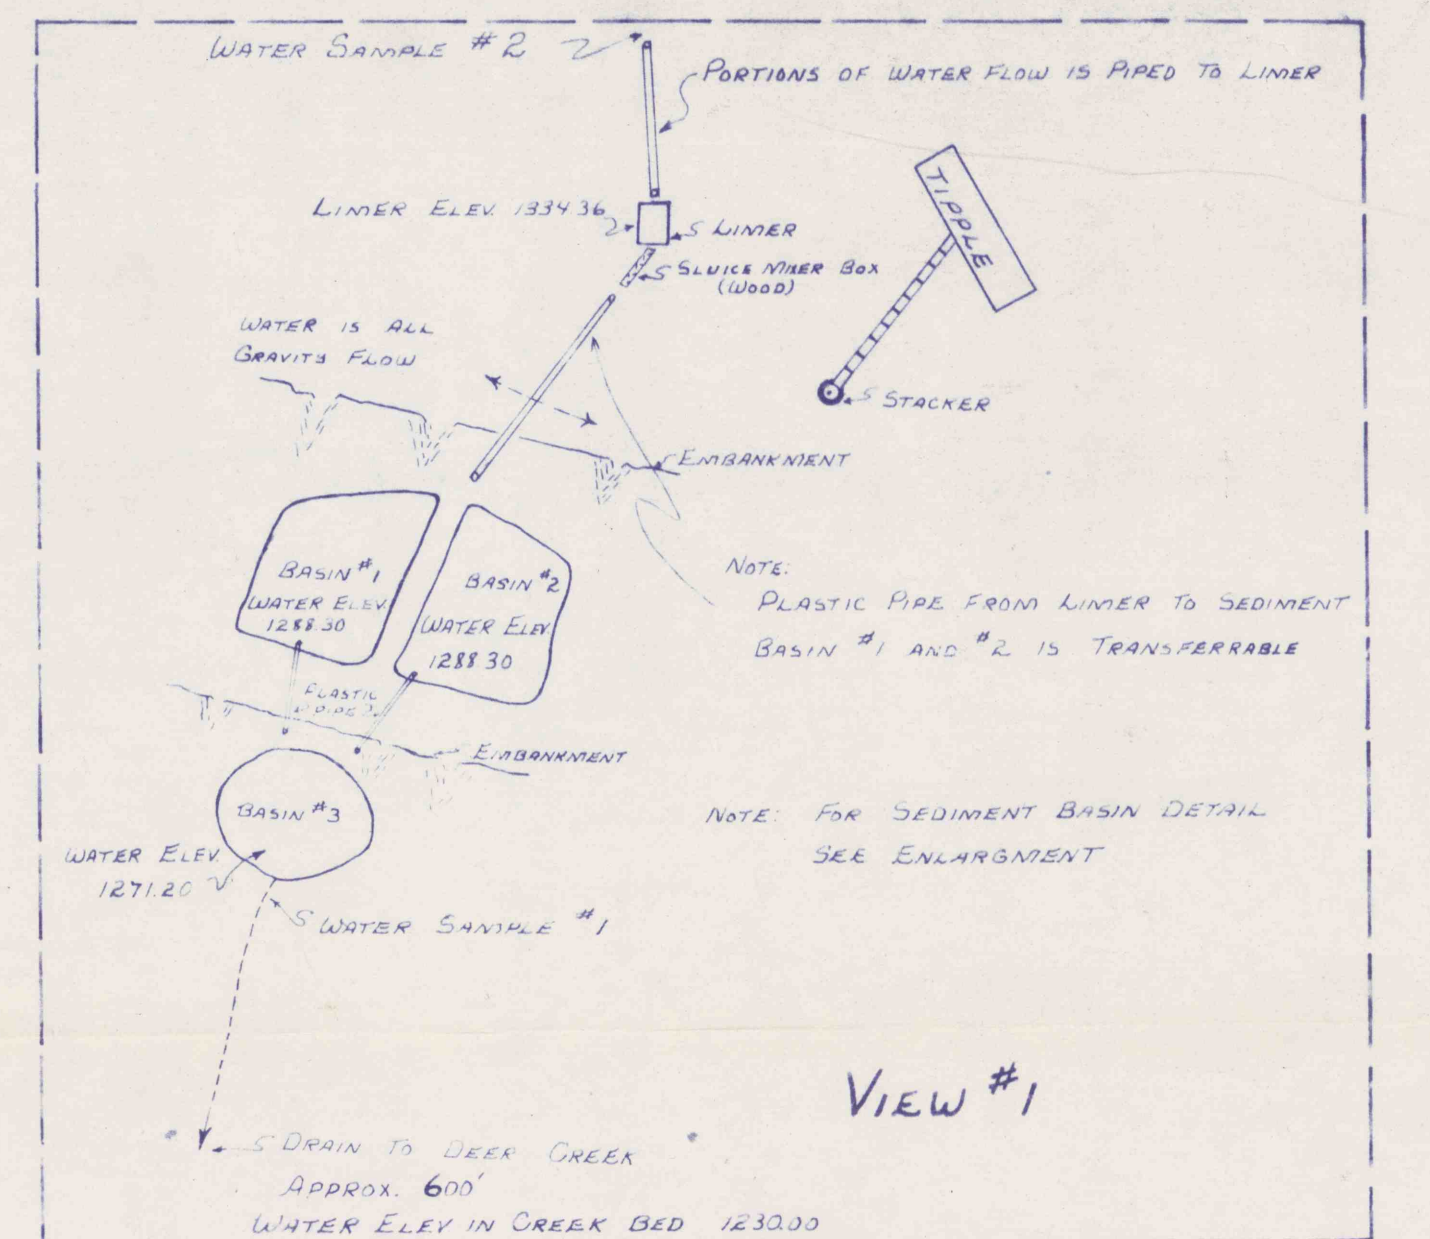


 

NOTE: NO GAS, OIL, OR WATER WELLS LOCATED WITHIN AREA TO BE DEEP MINED

250' 8" COAL TO BE MINED

NOTE: ACTIVE STEEL MINE OPERATION IN THIS AREA

NOTE: NO GAS, OIL, OR WATER WELLS LOCATED WITHIN AREA TO BE DEEP MINED
NO STRUCTURES LOCATED WITHIN AREA TO BE DEEP MINED


G. M. & W. COAL CO. GIRARD TWP. CLEARFIELD CO. FRENCHVILLE, PA.

Metro #3-Lower Kittanning Seam Deep Mine

SCALE: 1"=100'

DATE: 1/22/53

NO. 10057