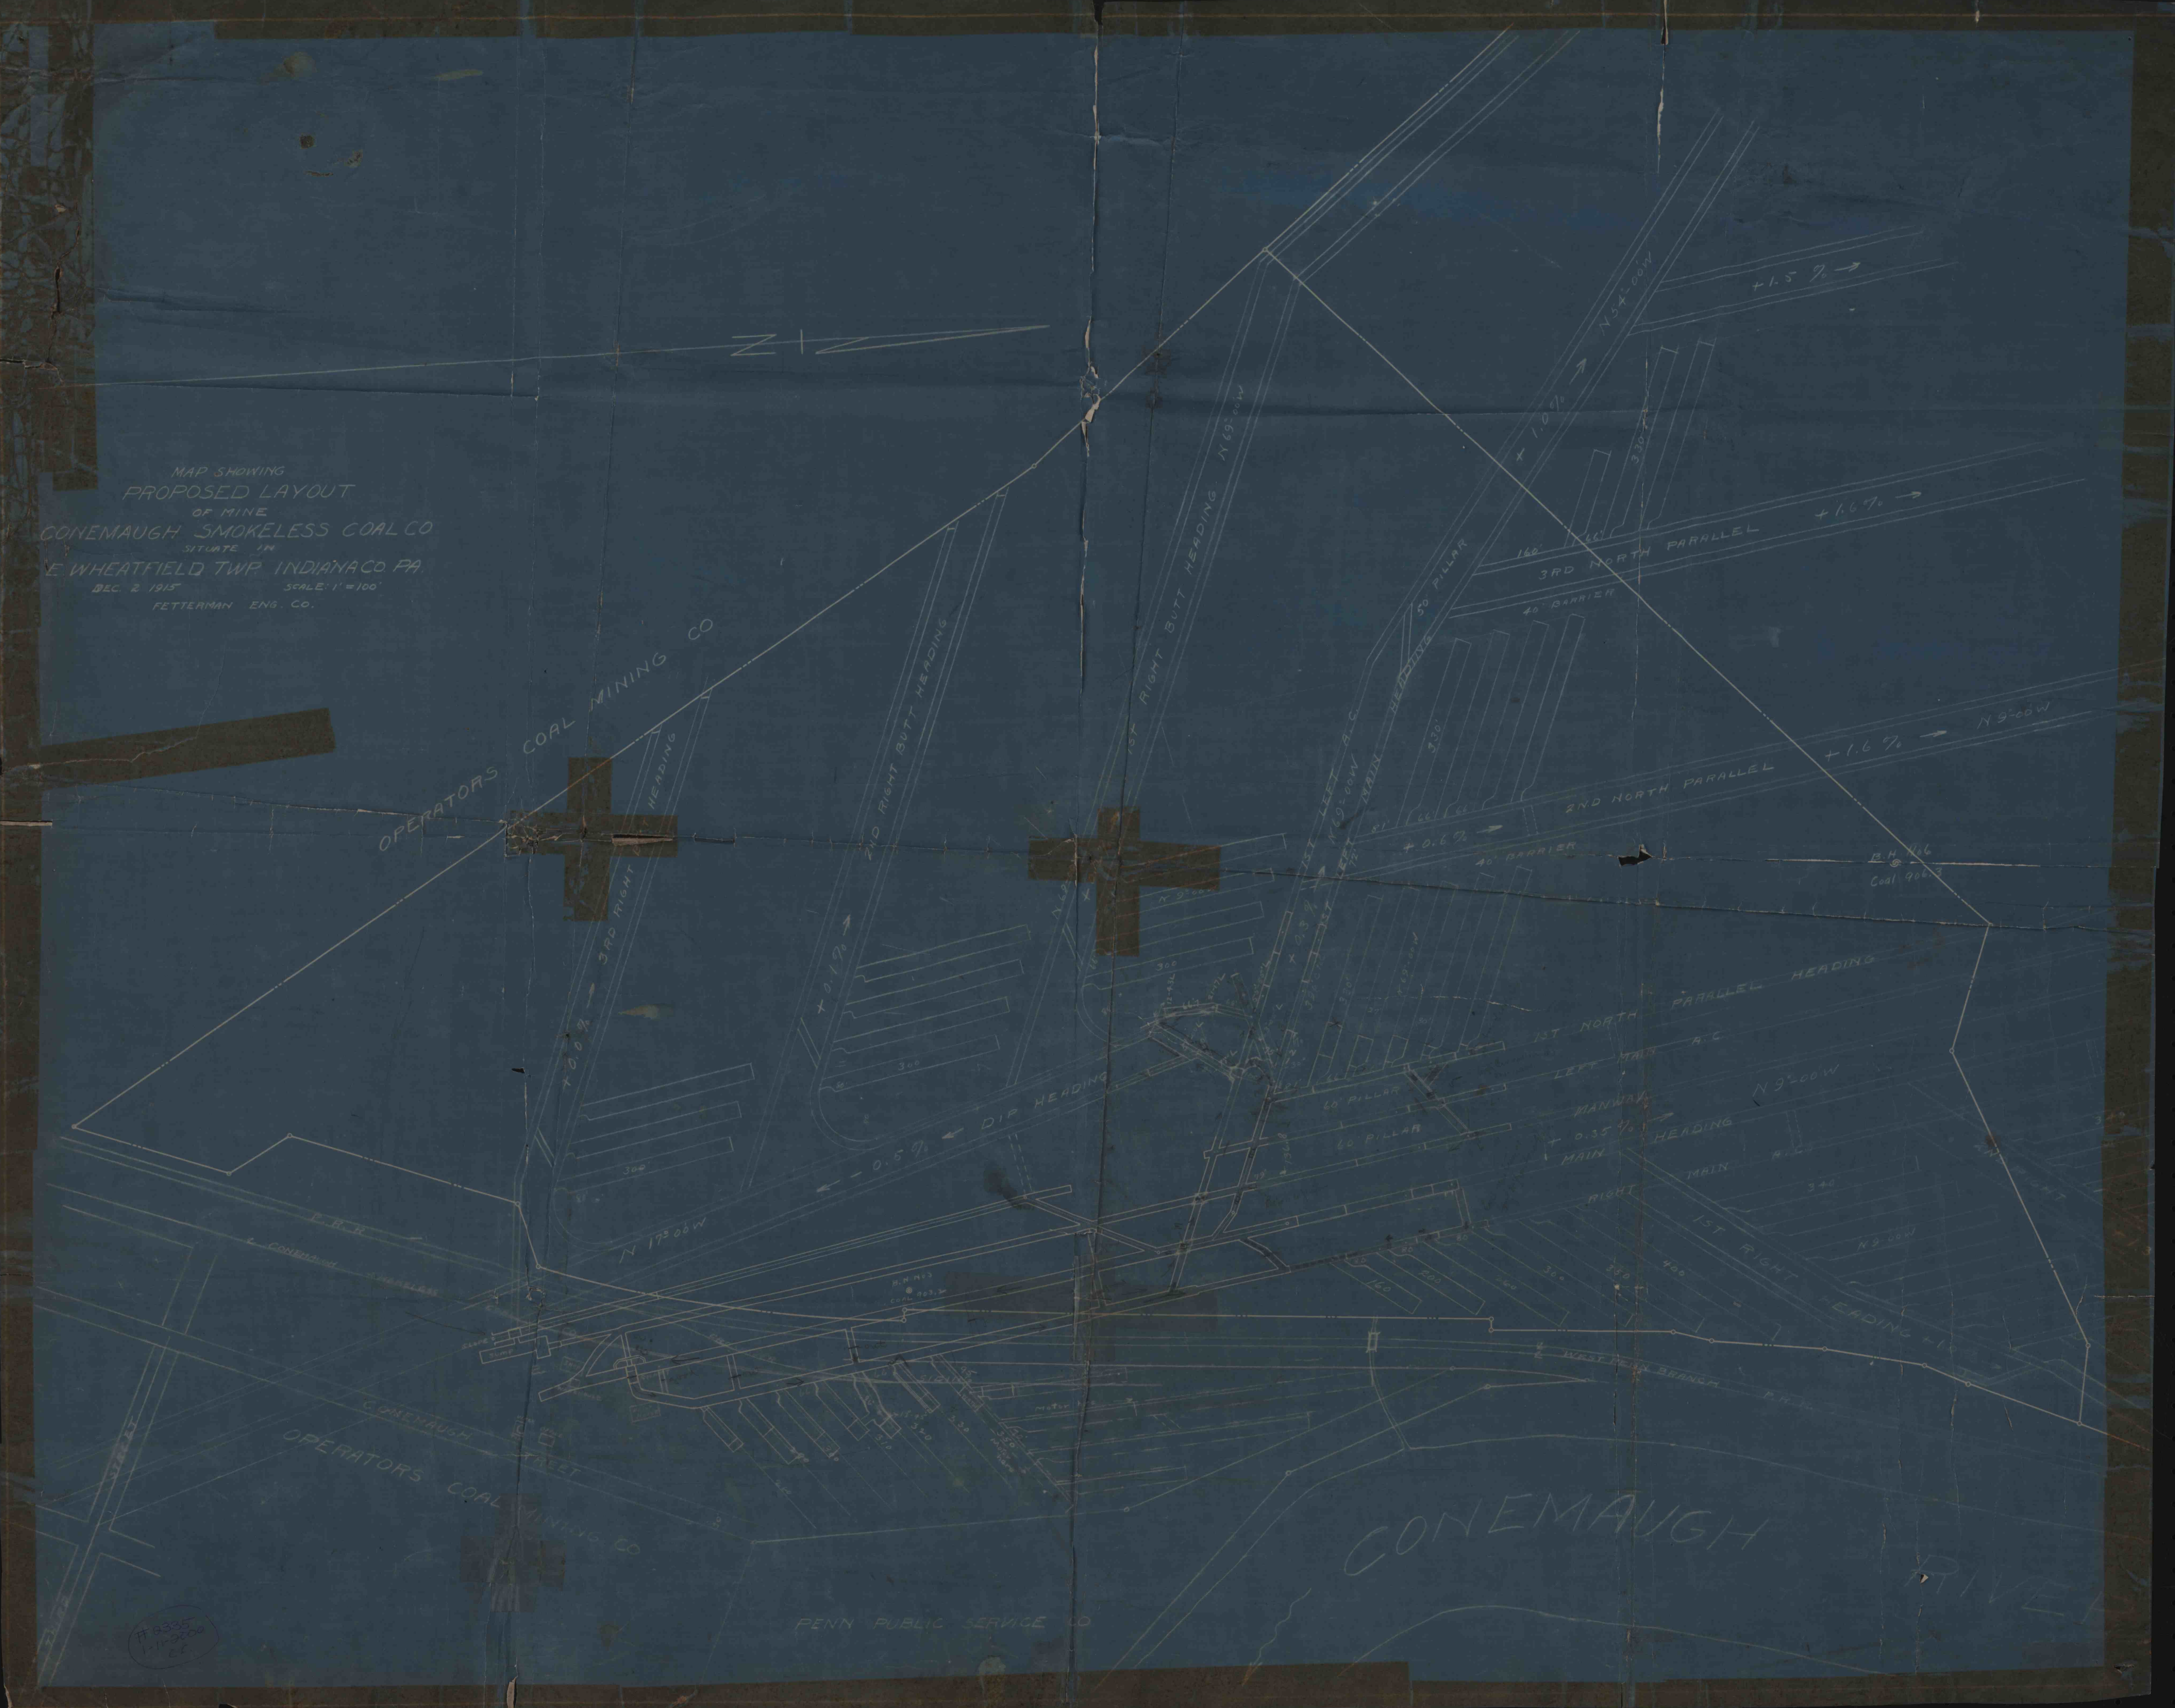
MAP SHOWING
PROPOSED LAYOUT
OF MINE
CONEMAUGH SMOKELESS COAL CO.
SITUATE IN
E. WHEATFIELD TWP. INDIANA CO. PA.
DEC. 2 1915
SCALE: 1" = 100'
FETTERMAN ENG. CO.
OPERATORS COAL MINING CO
3RD RIGHT BUTT HEADING
2ND RIGHT BUTT HEADING
1ST RIGHT BUTT HEADING N 69° 00 W
50 PILLAR
N 54° 00 W
+1.5 % →
+1.0 %
330'
160'
66'
3RD NORTH PARALLEL
+1.6 % →
40' BARRIER
1ST LEFT A.C.
N 69° 00 W
1ST LEFT MAIN HEADING
2ND NORTH PARALLEL
+1.6 % → N 9° 00 W
+0.6 % →
B.H. No 6
Coal 906.3
+0.0 %
+0.1 %
300
N 17° 00 W
← −0.5 % ← DIP HEADING
1ST NORTH PARALLEL HEADING
LEFT MAIN A.C.
60' PILLAR
60 PILLAR
MANWAY
+0.35 % →
MAIN HEADING
N 9° 00 W
RIGHT MAIN A.C.
340
1ST RIGHT HEADING
160
200
260
300
350
400
P.R.R.
CONEMAUGH SMOKELESS
B.H. No 3
COAL 903.2
SUMP
SIDING
Motor
WEST PENN BRANCH P.R.R.
CONEMAUGH STREET
OPERATORS COAL MINING CO
STREET
PENN PUBLIC SERVICE CO
CONEMAUGH RIVER
#2335
1-11-2000
C.C.