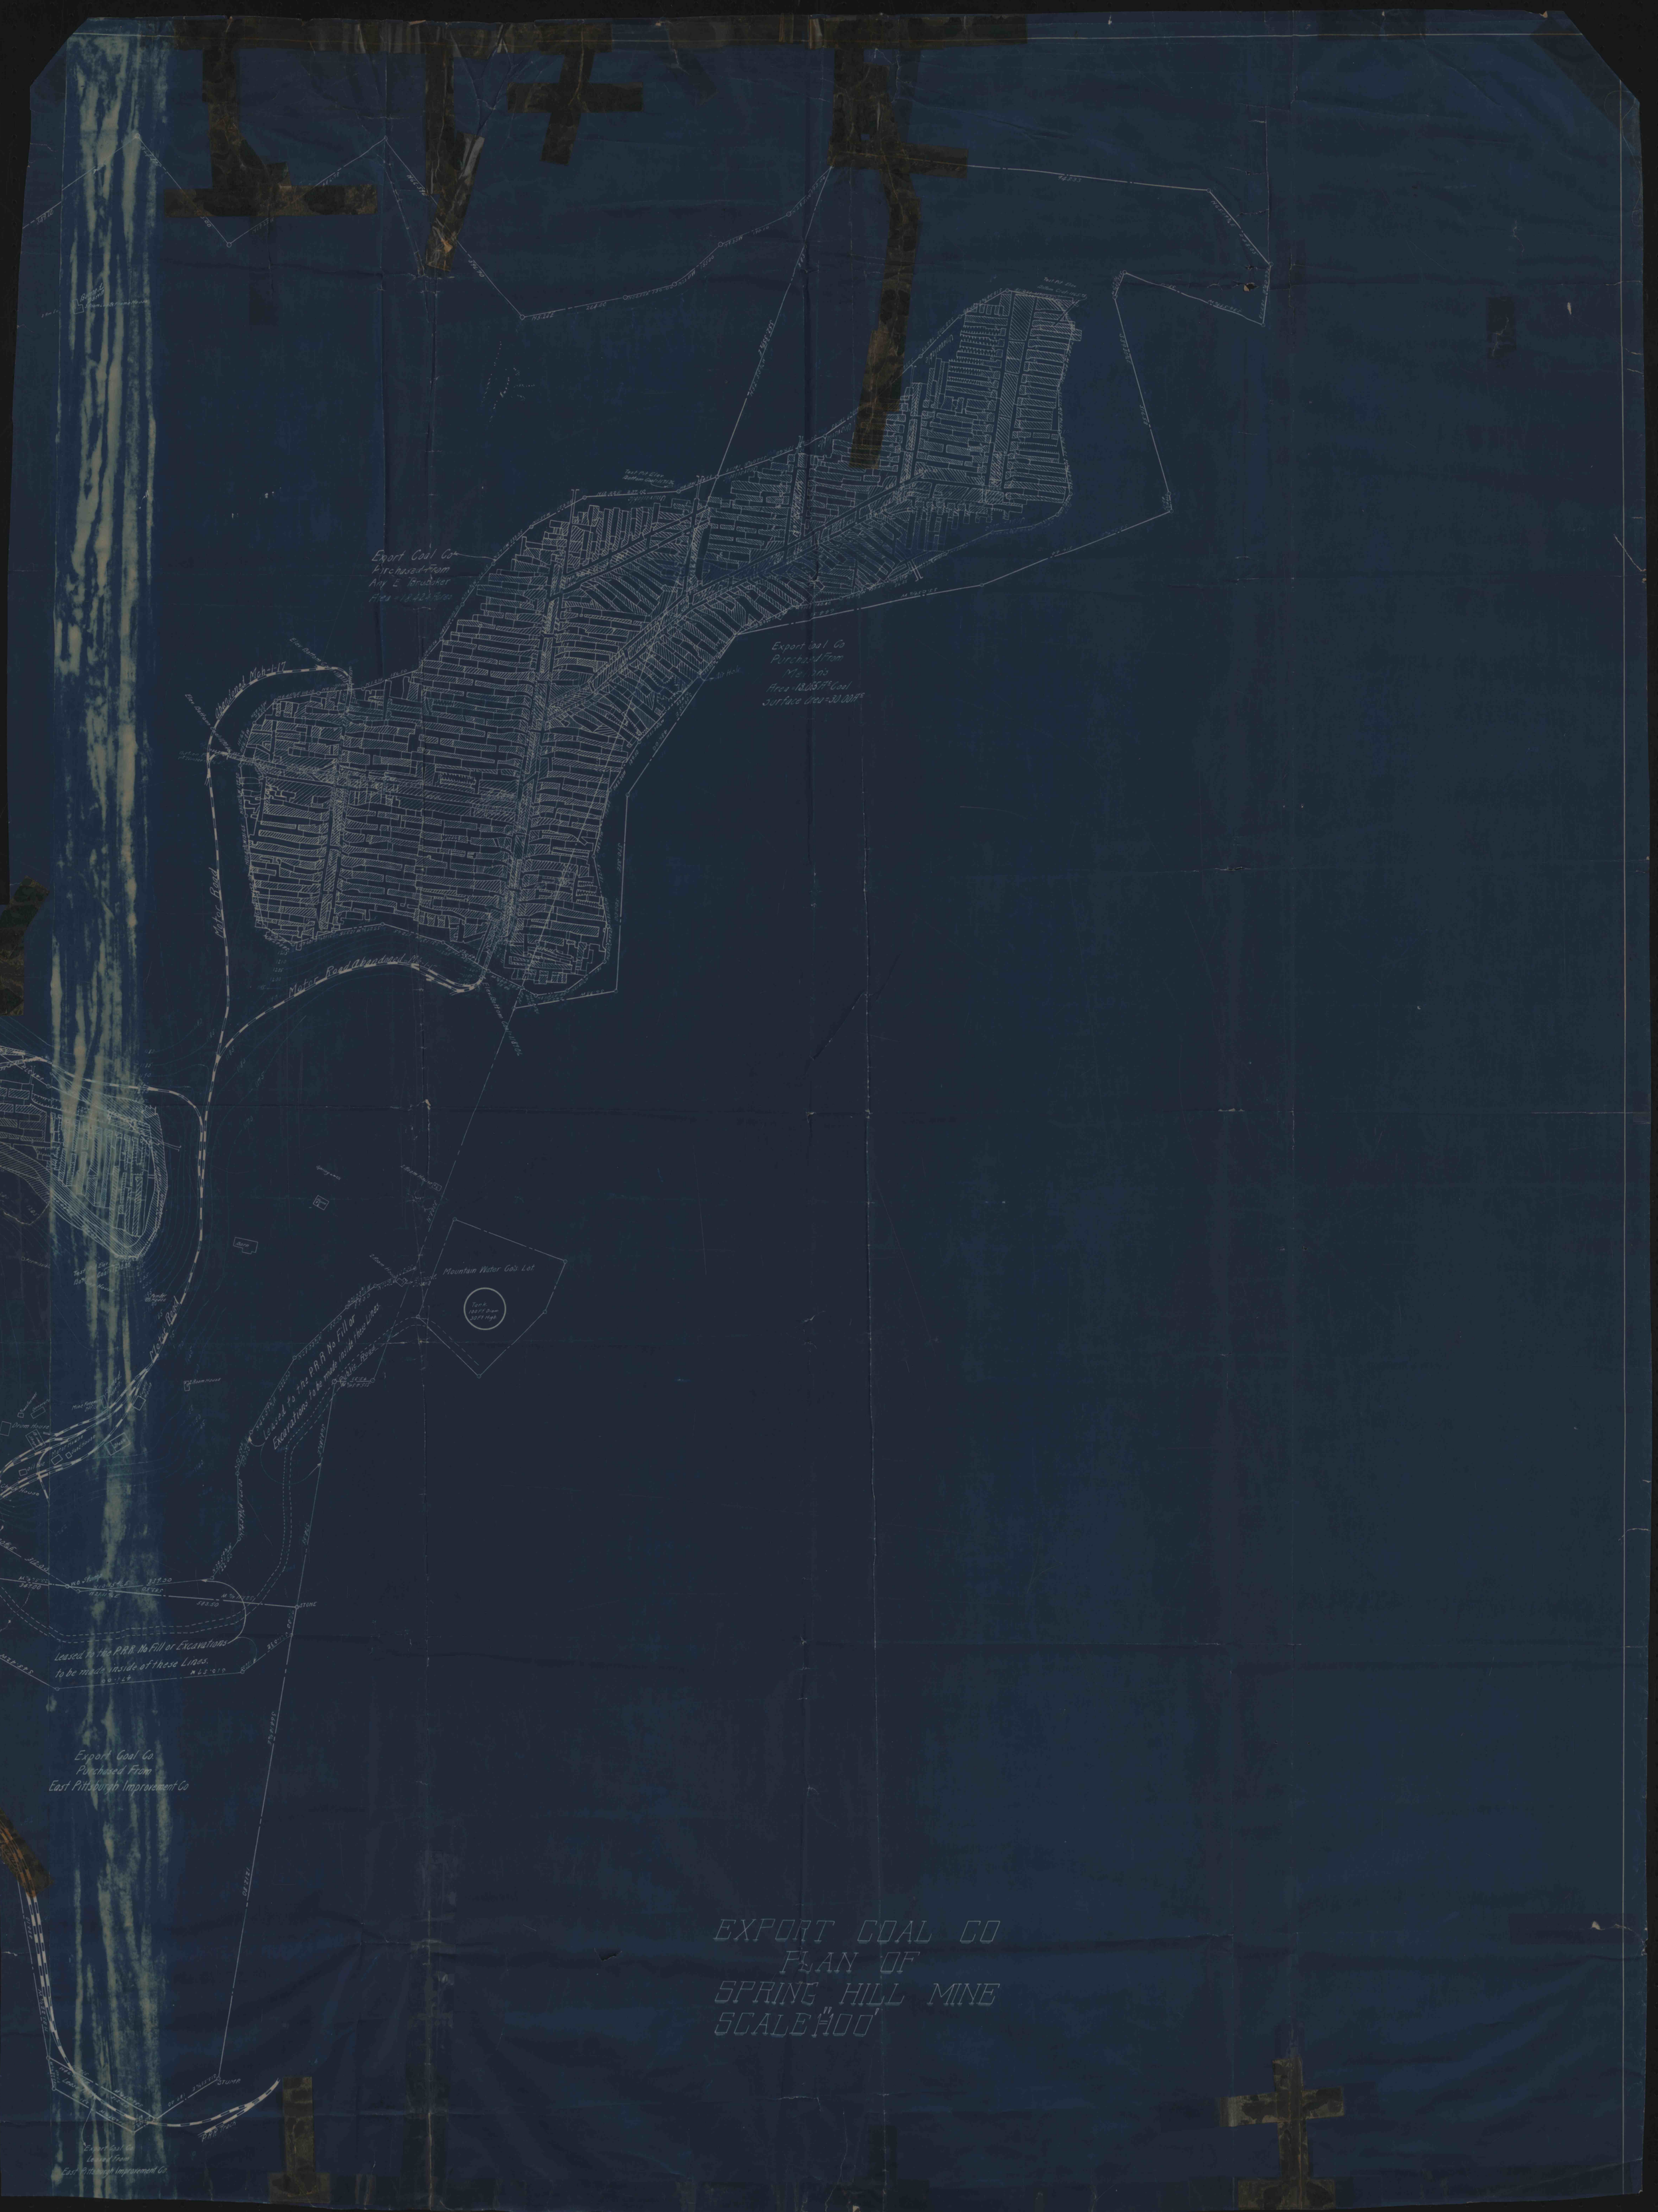
Export Coal Co
Purchased From
Amy E Torrubaker
Area = 14.42 Acres
Export Coal Co
Purchased From
Mellons
Area = 18.035 Ft² Coal
Surface Area = 30.00 Ft²
Motor Road
Abandoned Mch. #17
Motor Road Abandoned Mch.
Mountain Water Co's Lot
Tank
100 Ft Diam
30 Ft High
Leased to the P.R.R. No Fill or
Excavations to be made inside these Lines.
Motor Road
Prom House
Fan House
Dwelling
Mine Foreman's Office
Pit Room House
Leased to the P.R.R. No Fill or Excavations
to be made inside of these Lines.
Export Coal Co
Purchased From
East Pittsburgh Improvement Co
Export Coal Co
Leased From
East Pittsburgh Improvement Co
EXPORT COAL CO
PLAN OF
SPRING HILL MINE
SCALE 1" = 100'