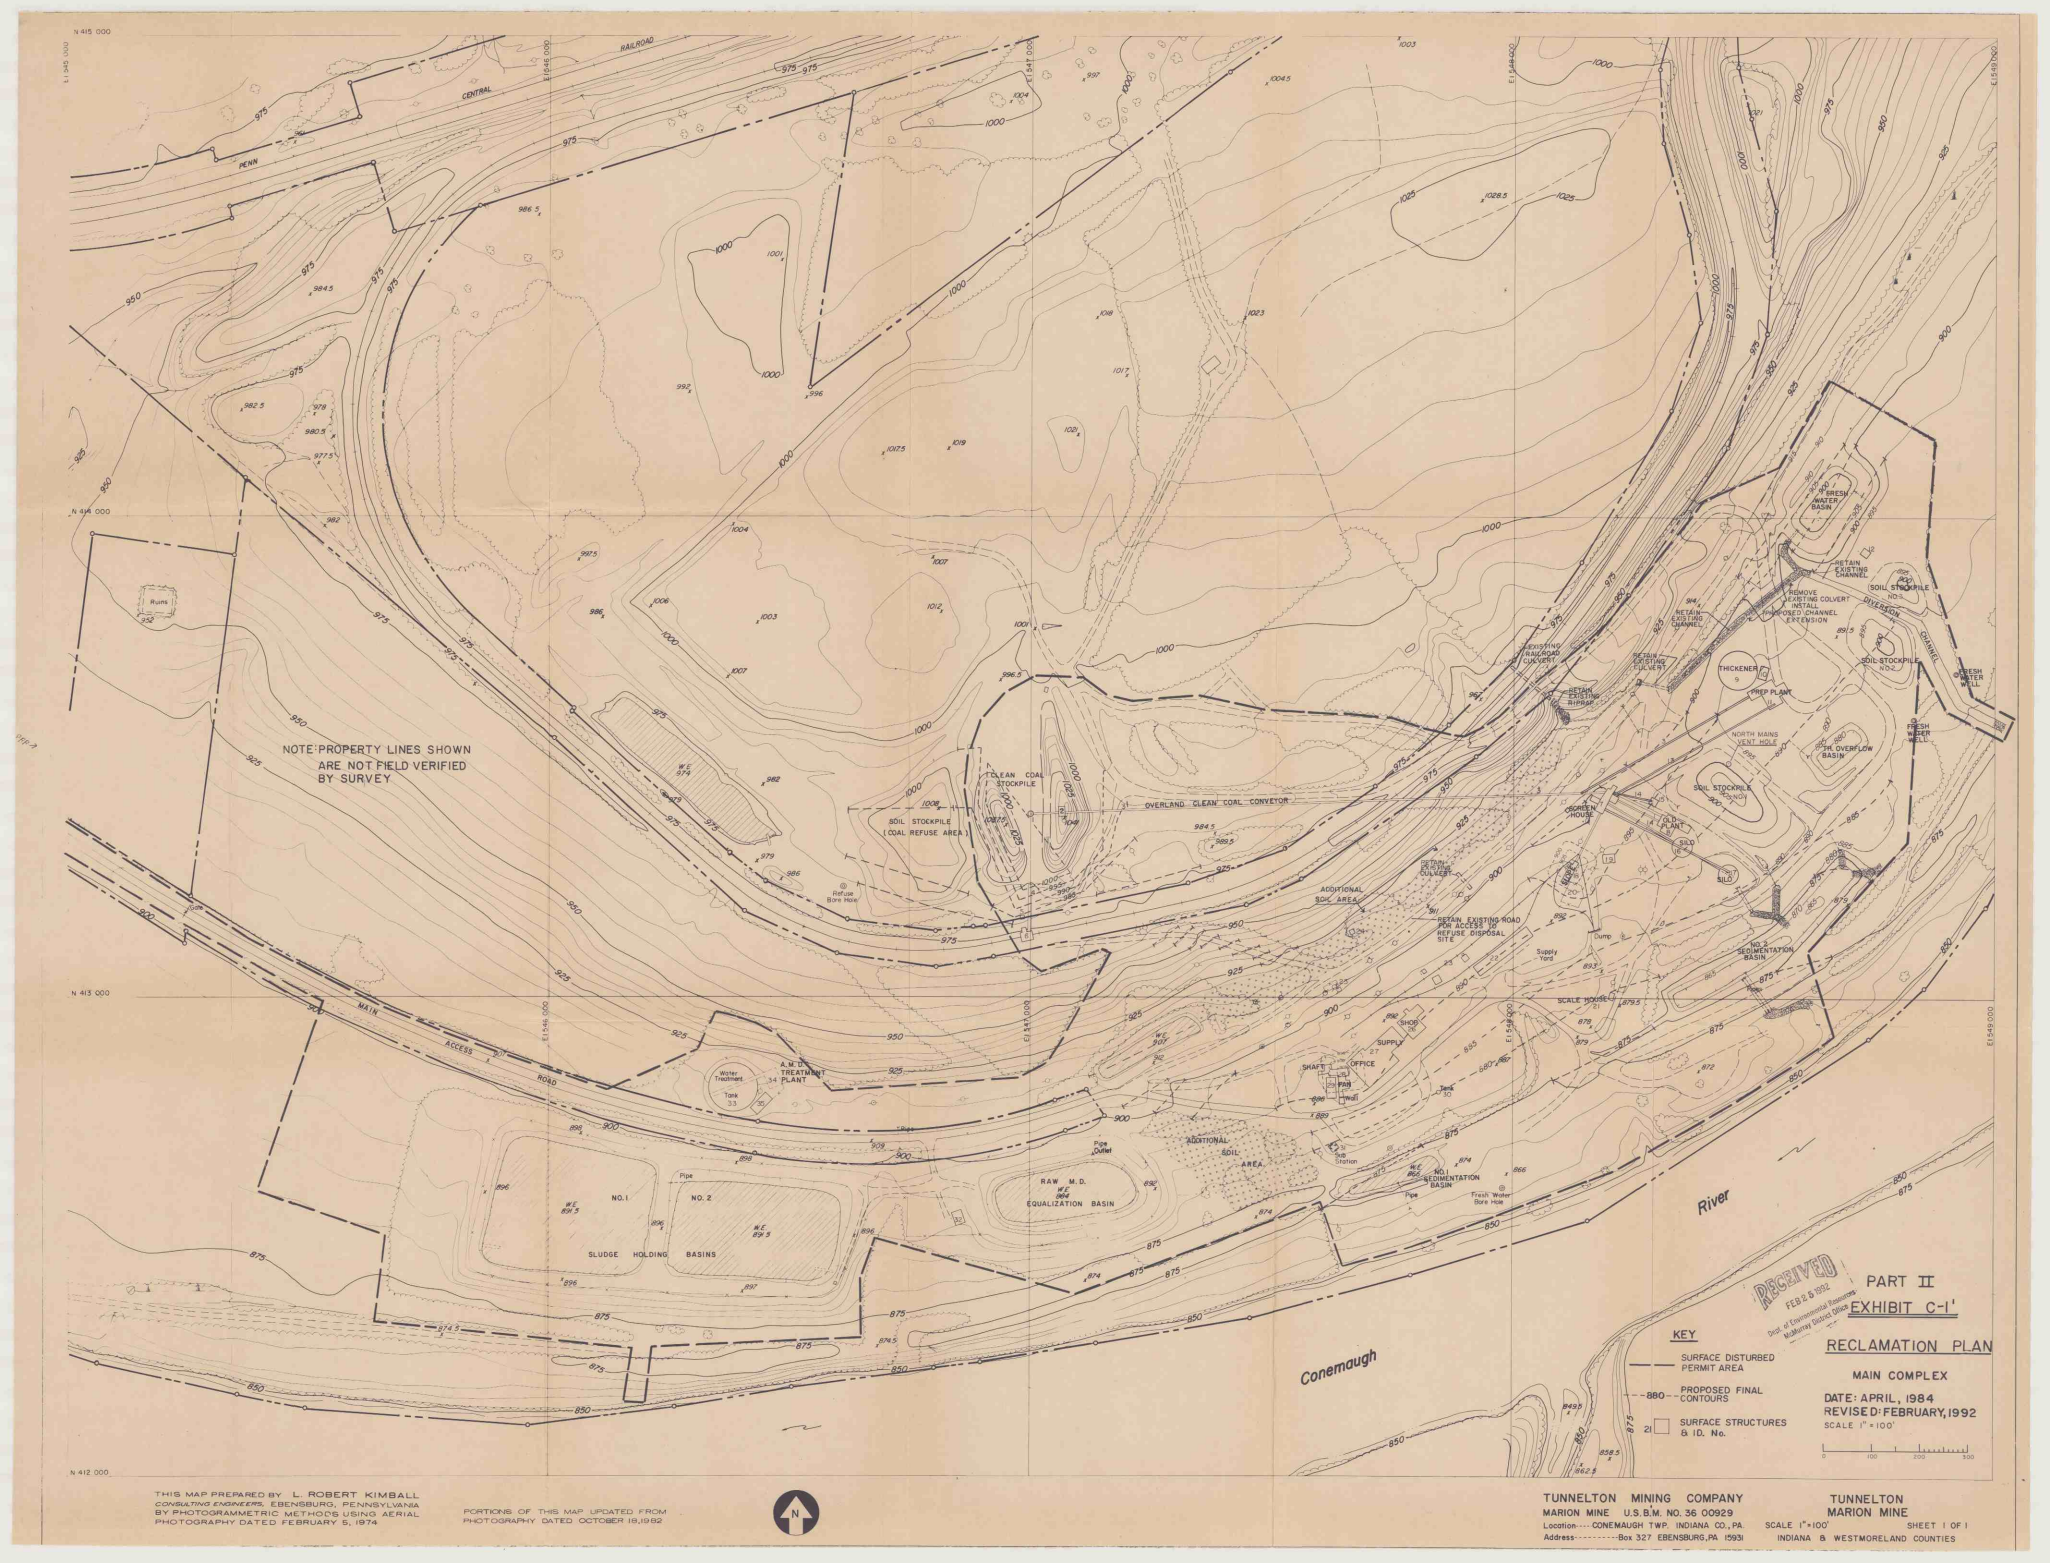

RECEIVED
FEB 26 1992
Dept of Environmental Resources
McMurray District Office

PART II
EXHIBIT C-1'

RECLAMATION PLAN
MAIN COMPLEX

DATE: APRIL, 1984
REVISED: FEBRUARY, 1992
SCALE 1" = 100'

KEY
- SURFACE DISTURBED PERMIT AREA
- 880 PROPOSED FINAL CONTOURS
- 21 SURFACE STRUCTURES & I.D. No.

THIS MAP PREPARED BY L. ROBERT KIMBALL
CONSULTING ENGINEERS, EBENSBURG, PENNSYLVANIA
BY PHOTOGRAMMETRIC METHODS USING AERIAL PHOTOGRAPHY DATED FEBRUARY 5, 1974

PORTIONS OF THIS MAP UPDATED FROM PHOTOGRAPHY DATED OCTOBER 18, 1982

TUNNELTON MINING COMPANY
MARION MINE U.S.B.M. NO. 36 00929
Location --- CONEMAUGH TWP. INDIANA CO., PA.
Address --- Box 327 EBENSBURG, PA 15931

TUNNELTON
MARION MINE
SCALE 1"=100' SHEET 1 OF 1
INDIANA & WESTMORELAND COUNTIES