PLAN
-OF-
PROPOSED INCLINE
THROUGH PROPERTY OF SYRIA
IMPROVEMENT ASSOCIATION.
STEWART TOWNSHIP, FAYETTE CO, PA.

SCALE 1" = 100'

SEP. 18 1918
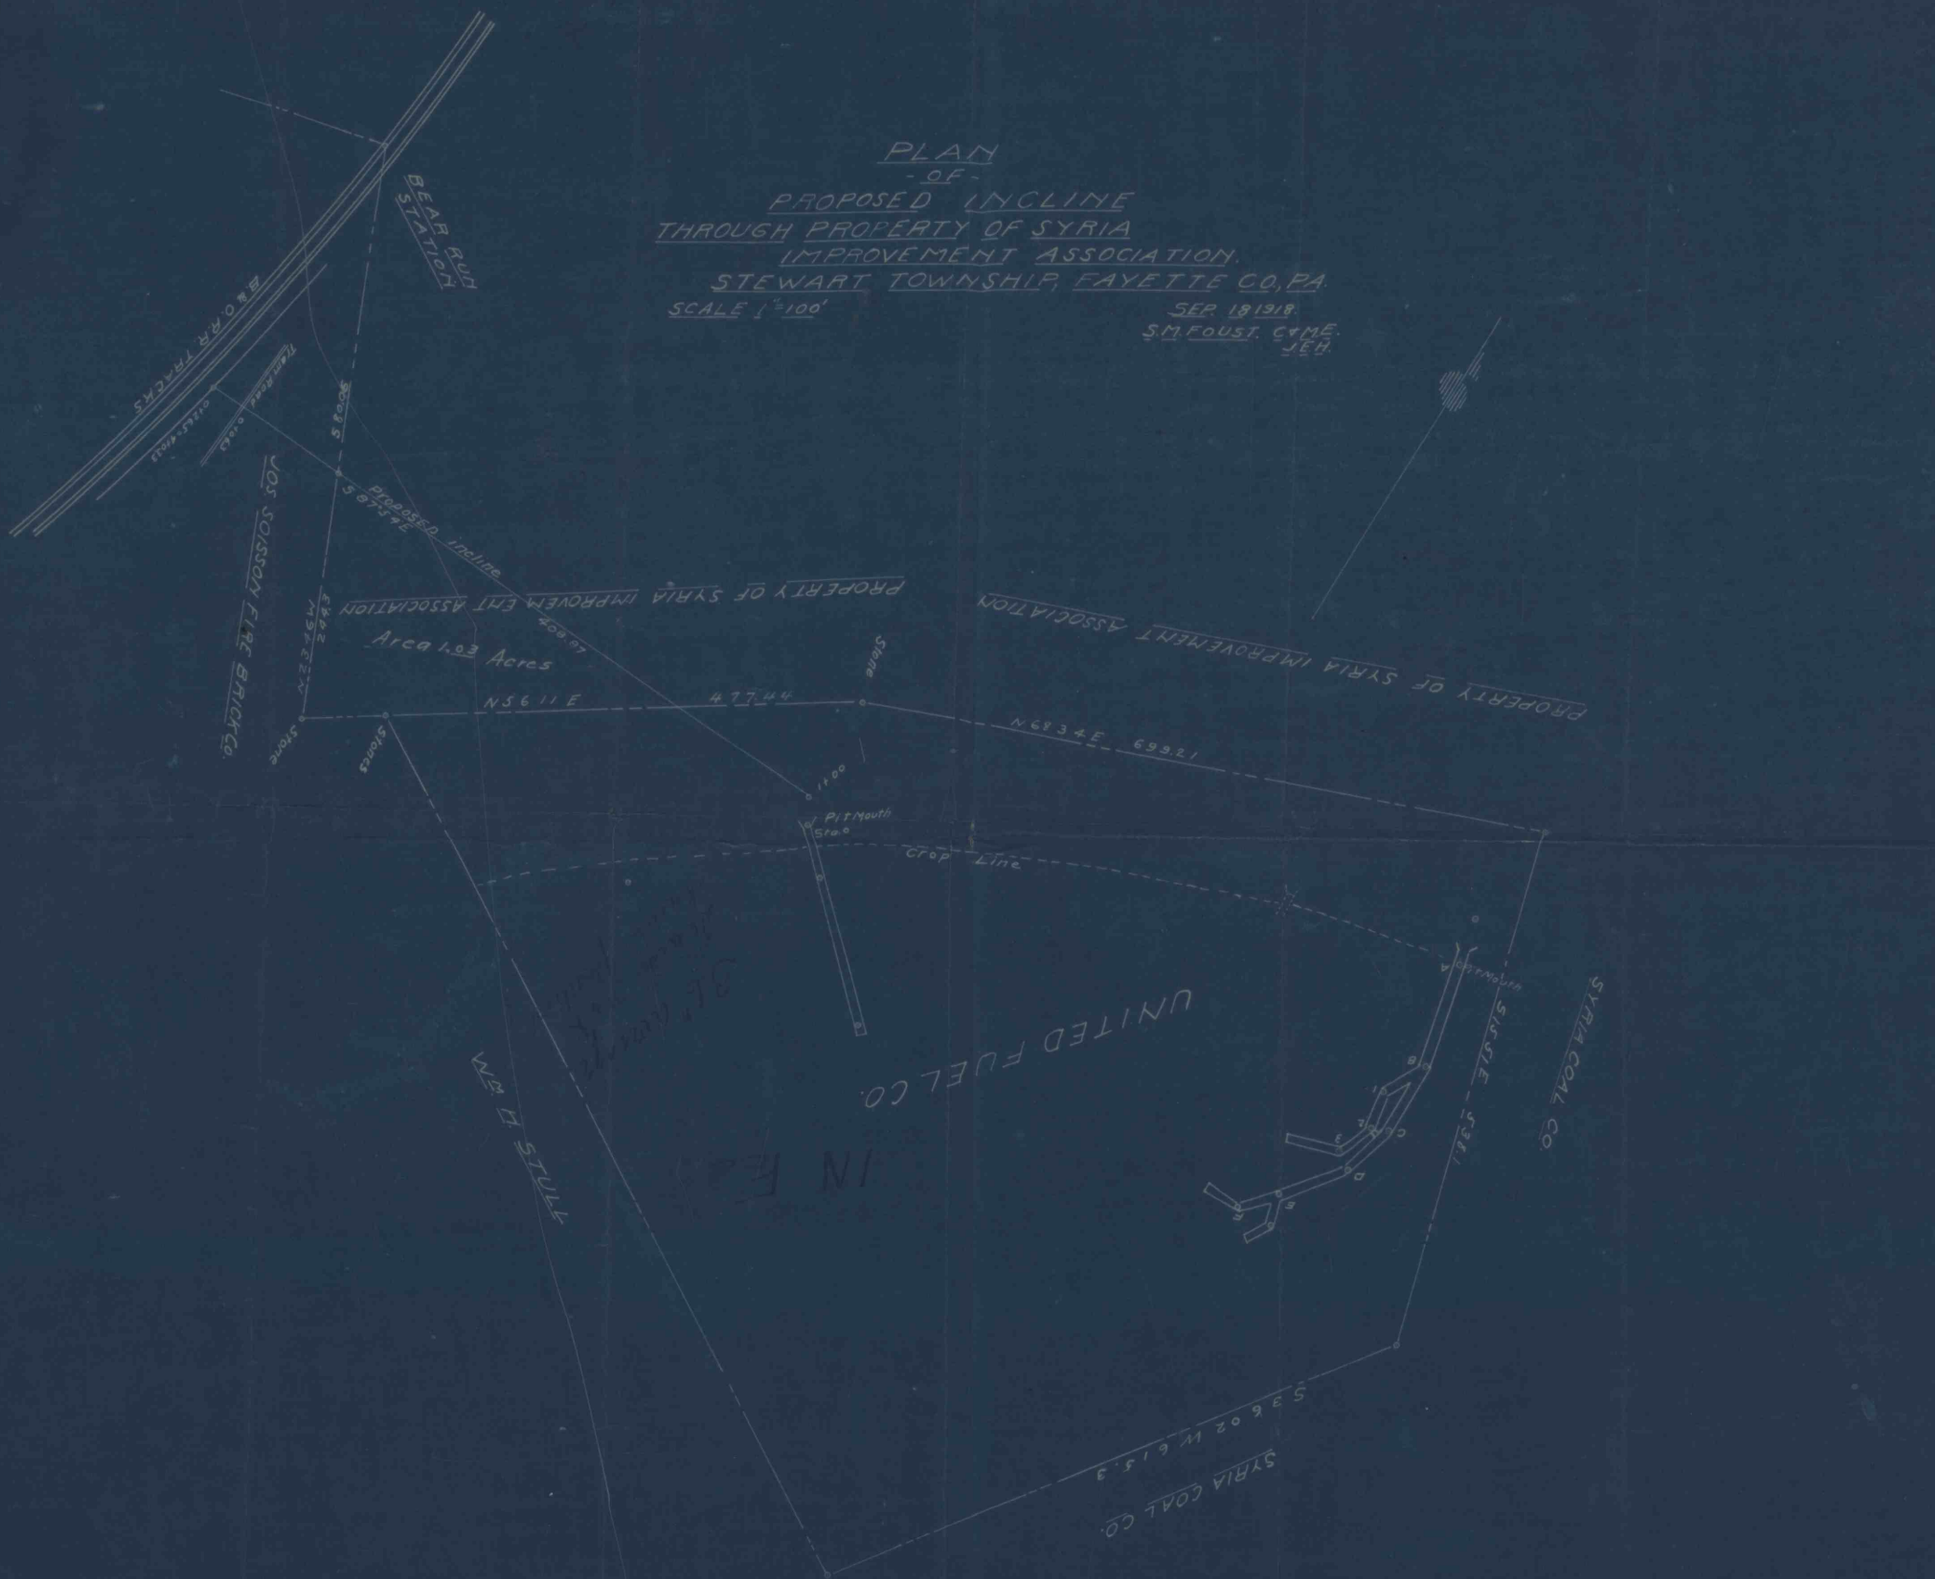
S.M. FOUST. C & ME.
J.E.H.