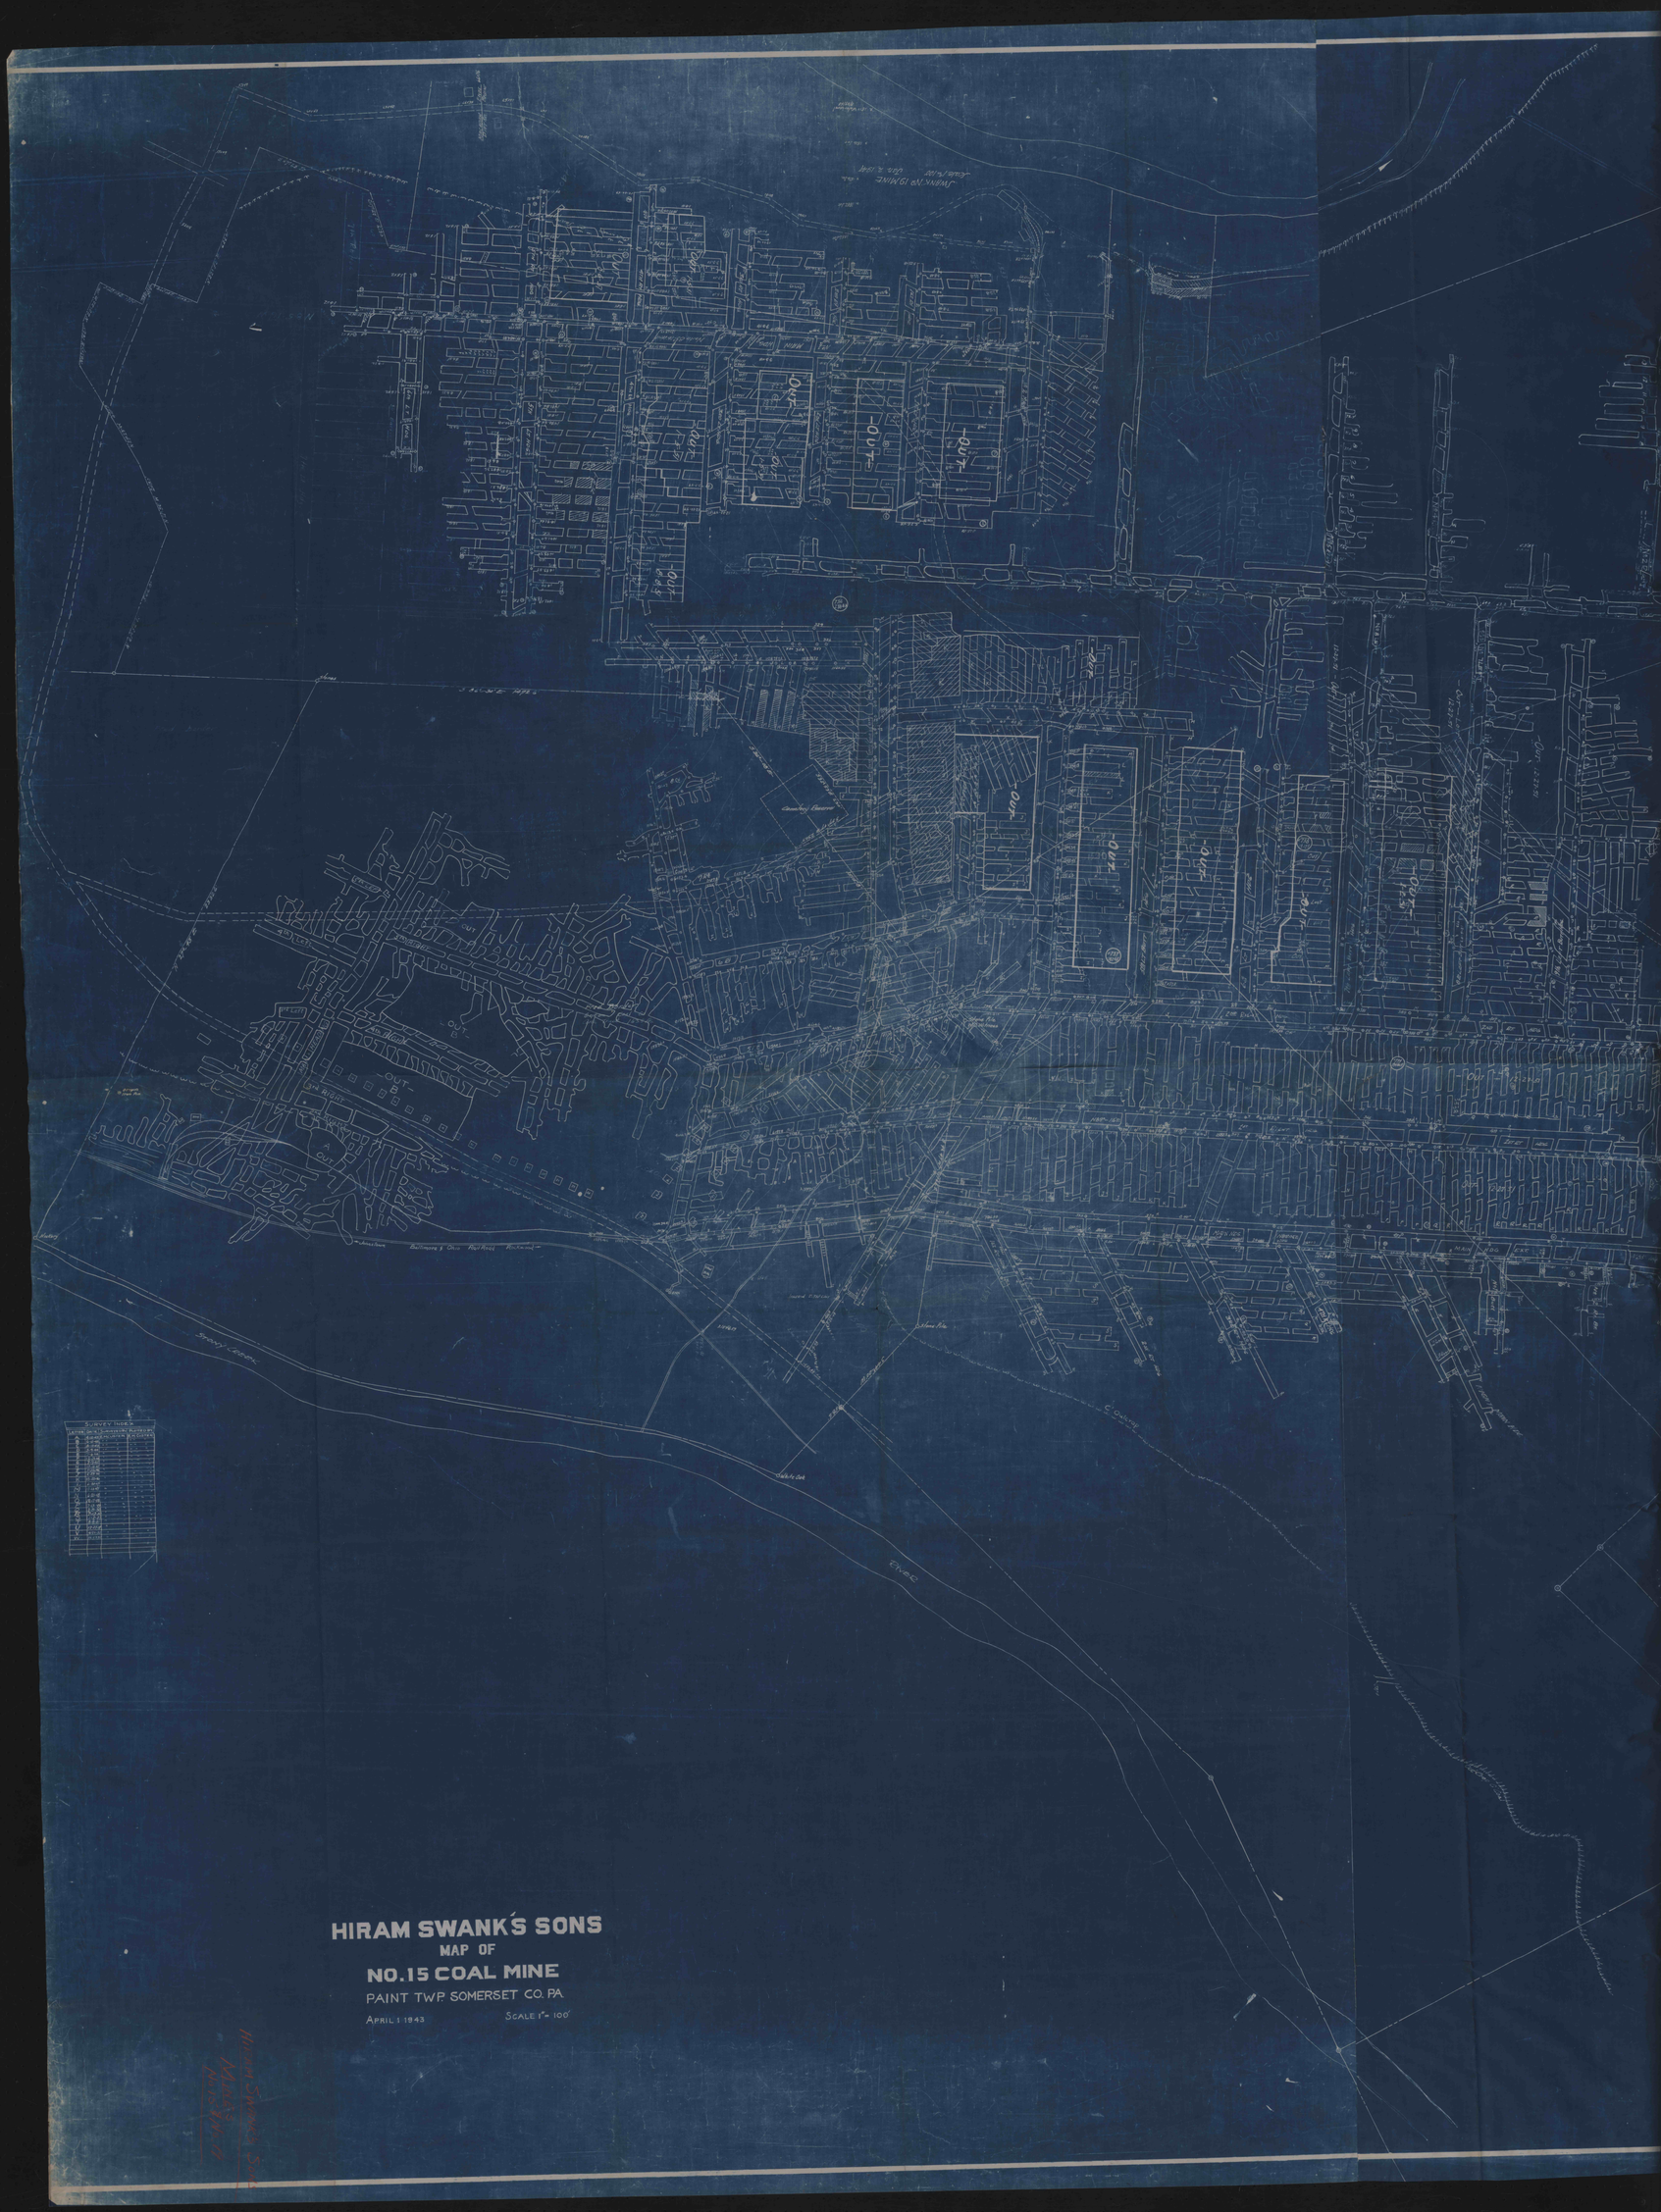

HIRAM SWANK'S SONS

MAP OF

NO. 15 COAL MINE

PAINT TWP SOMERSET CO. PA

APRIL 1 1943 SCALE 1" = 100'