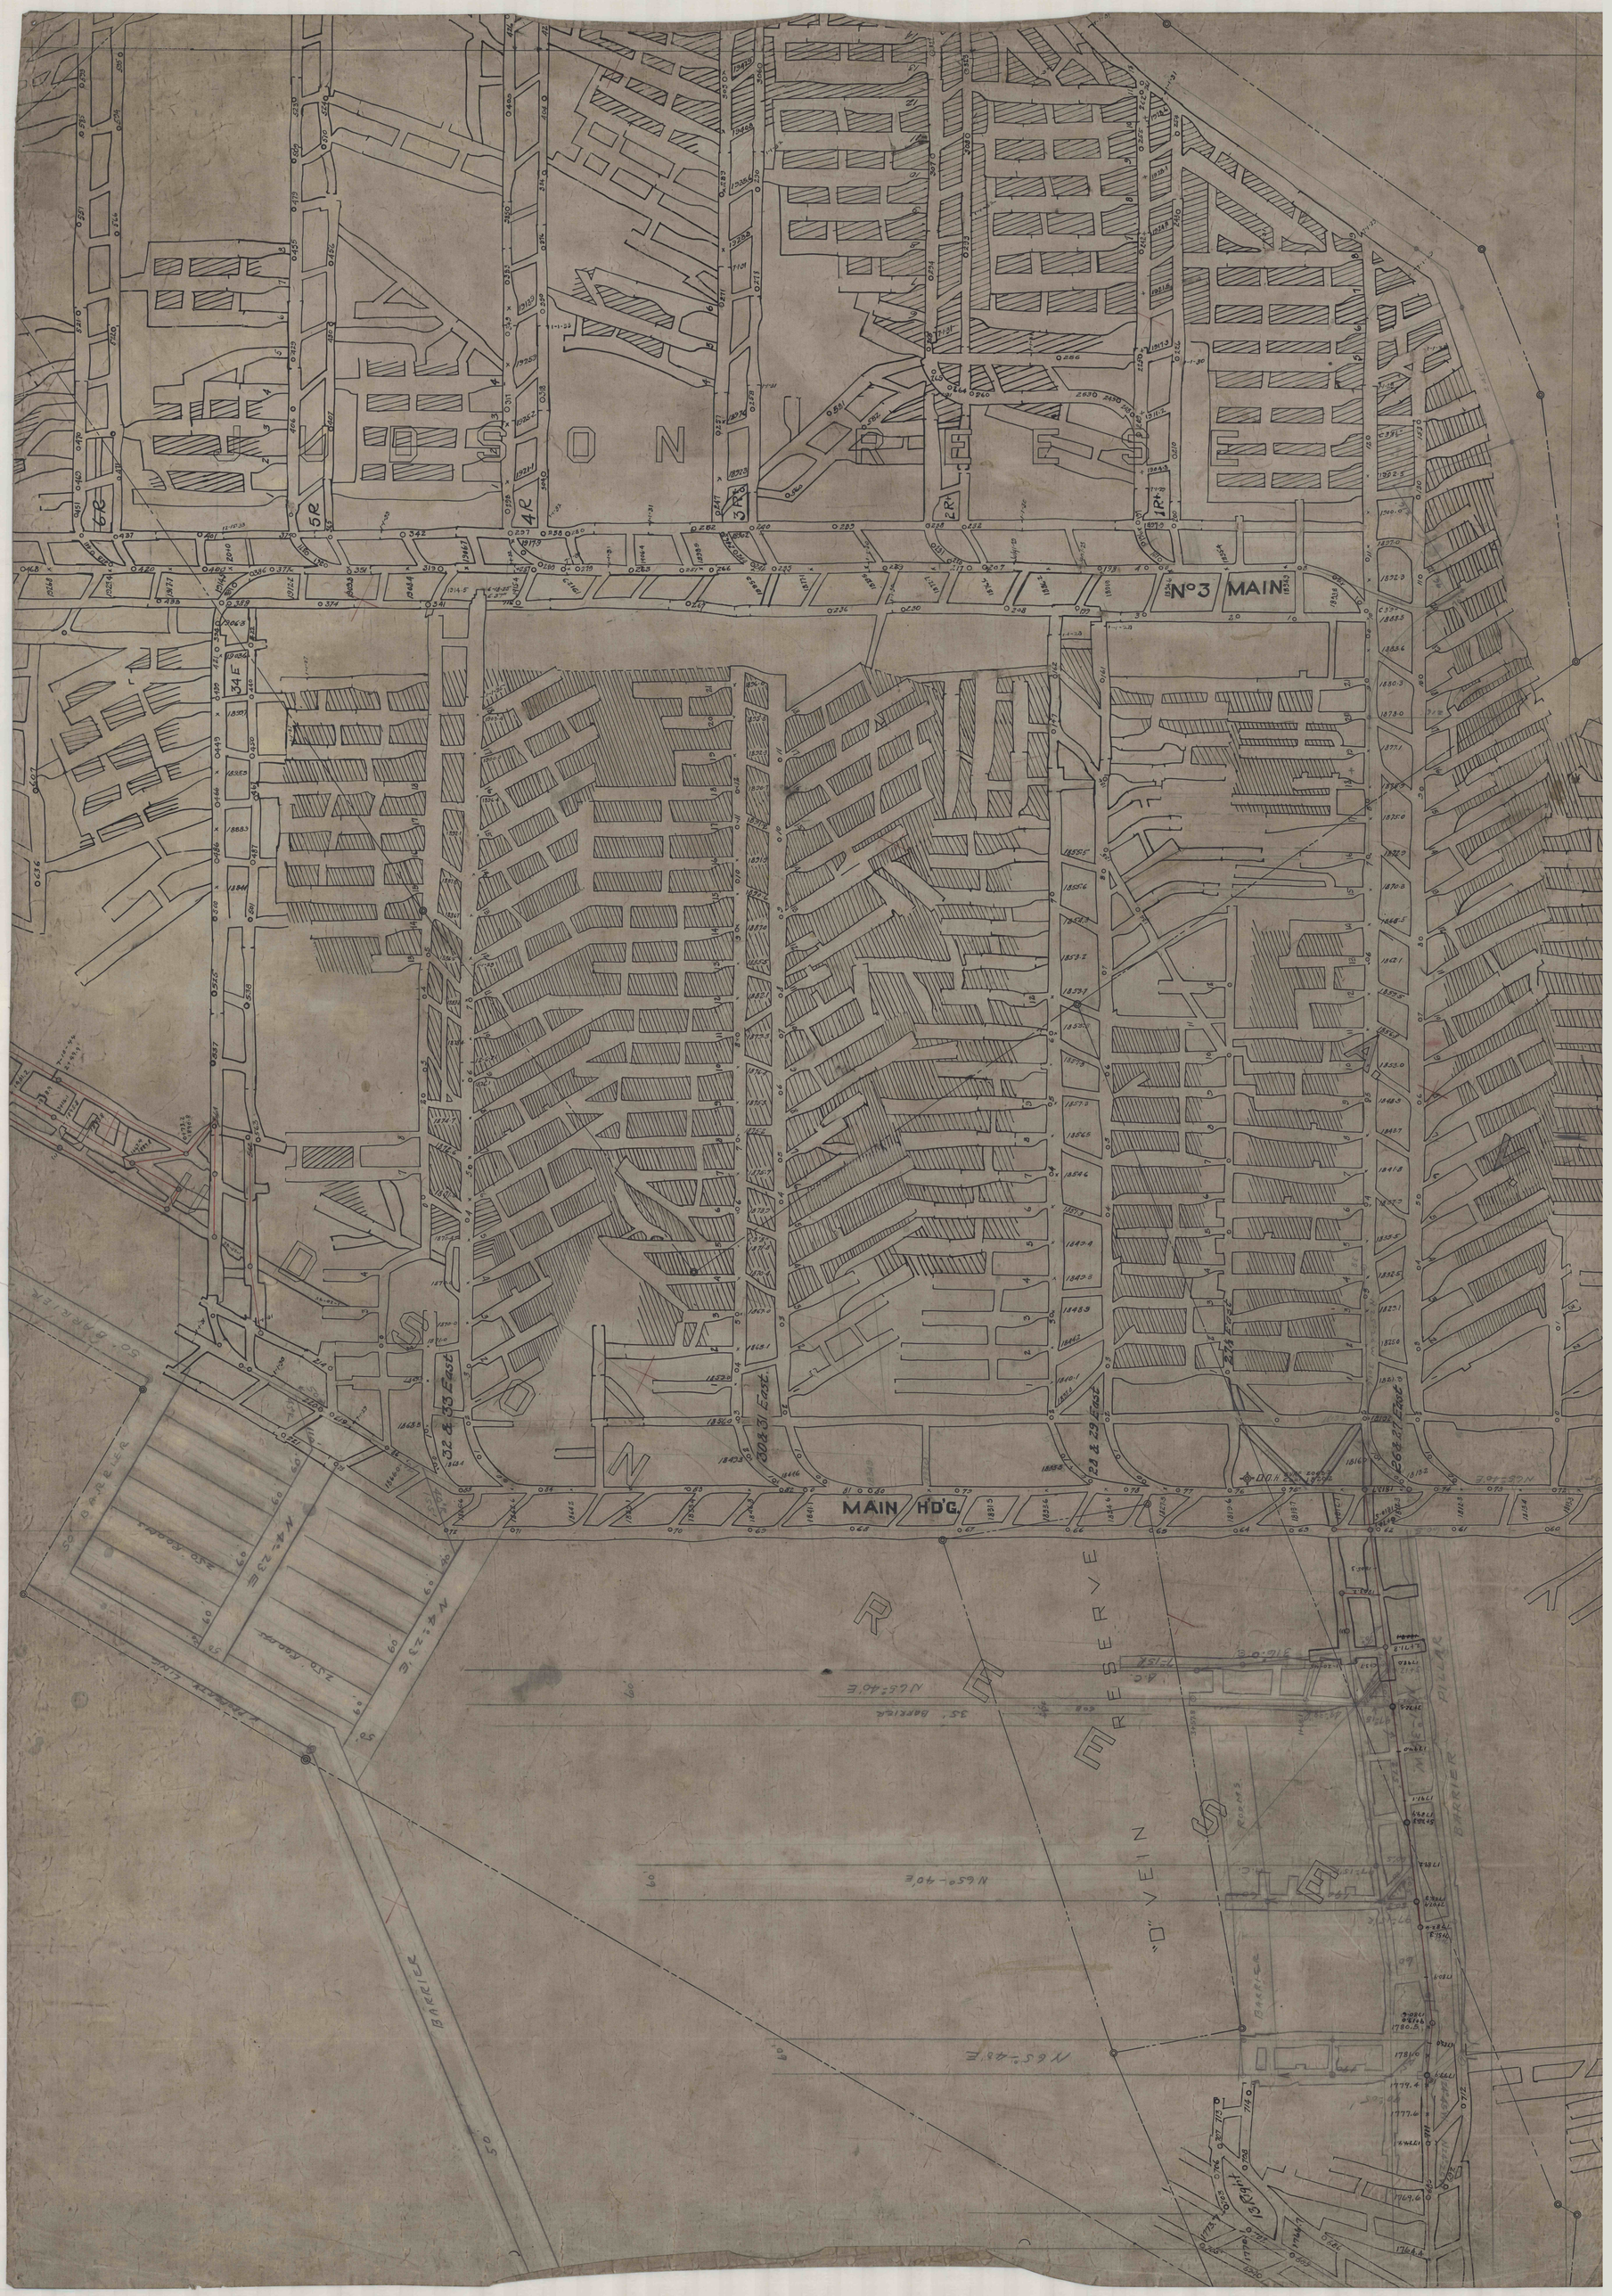

N°3 MAIN
MAIN H'D'G.
32 & 33 East
30 & 31 East
28 & 29 East
26 & 27 East
"D" VEIN
RESERVE
BARRIER
PILLAR