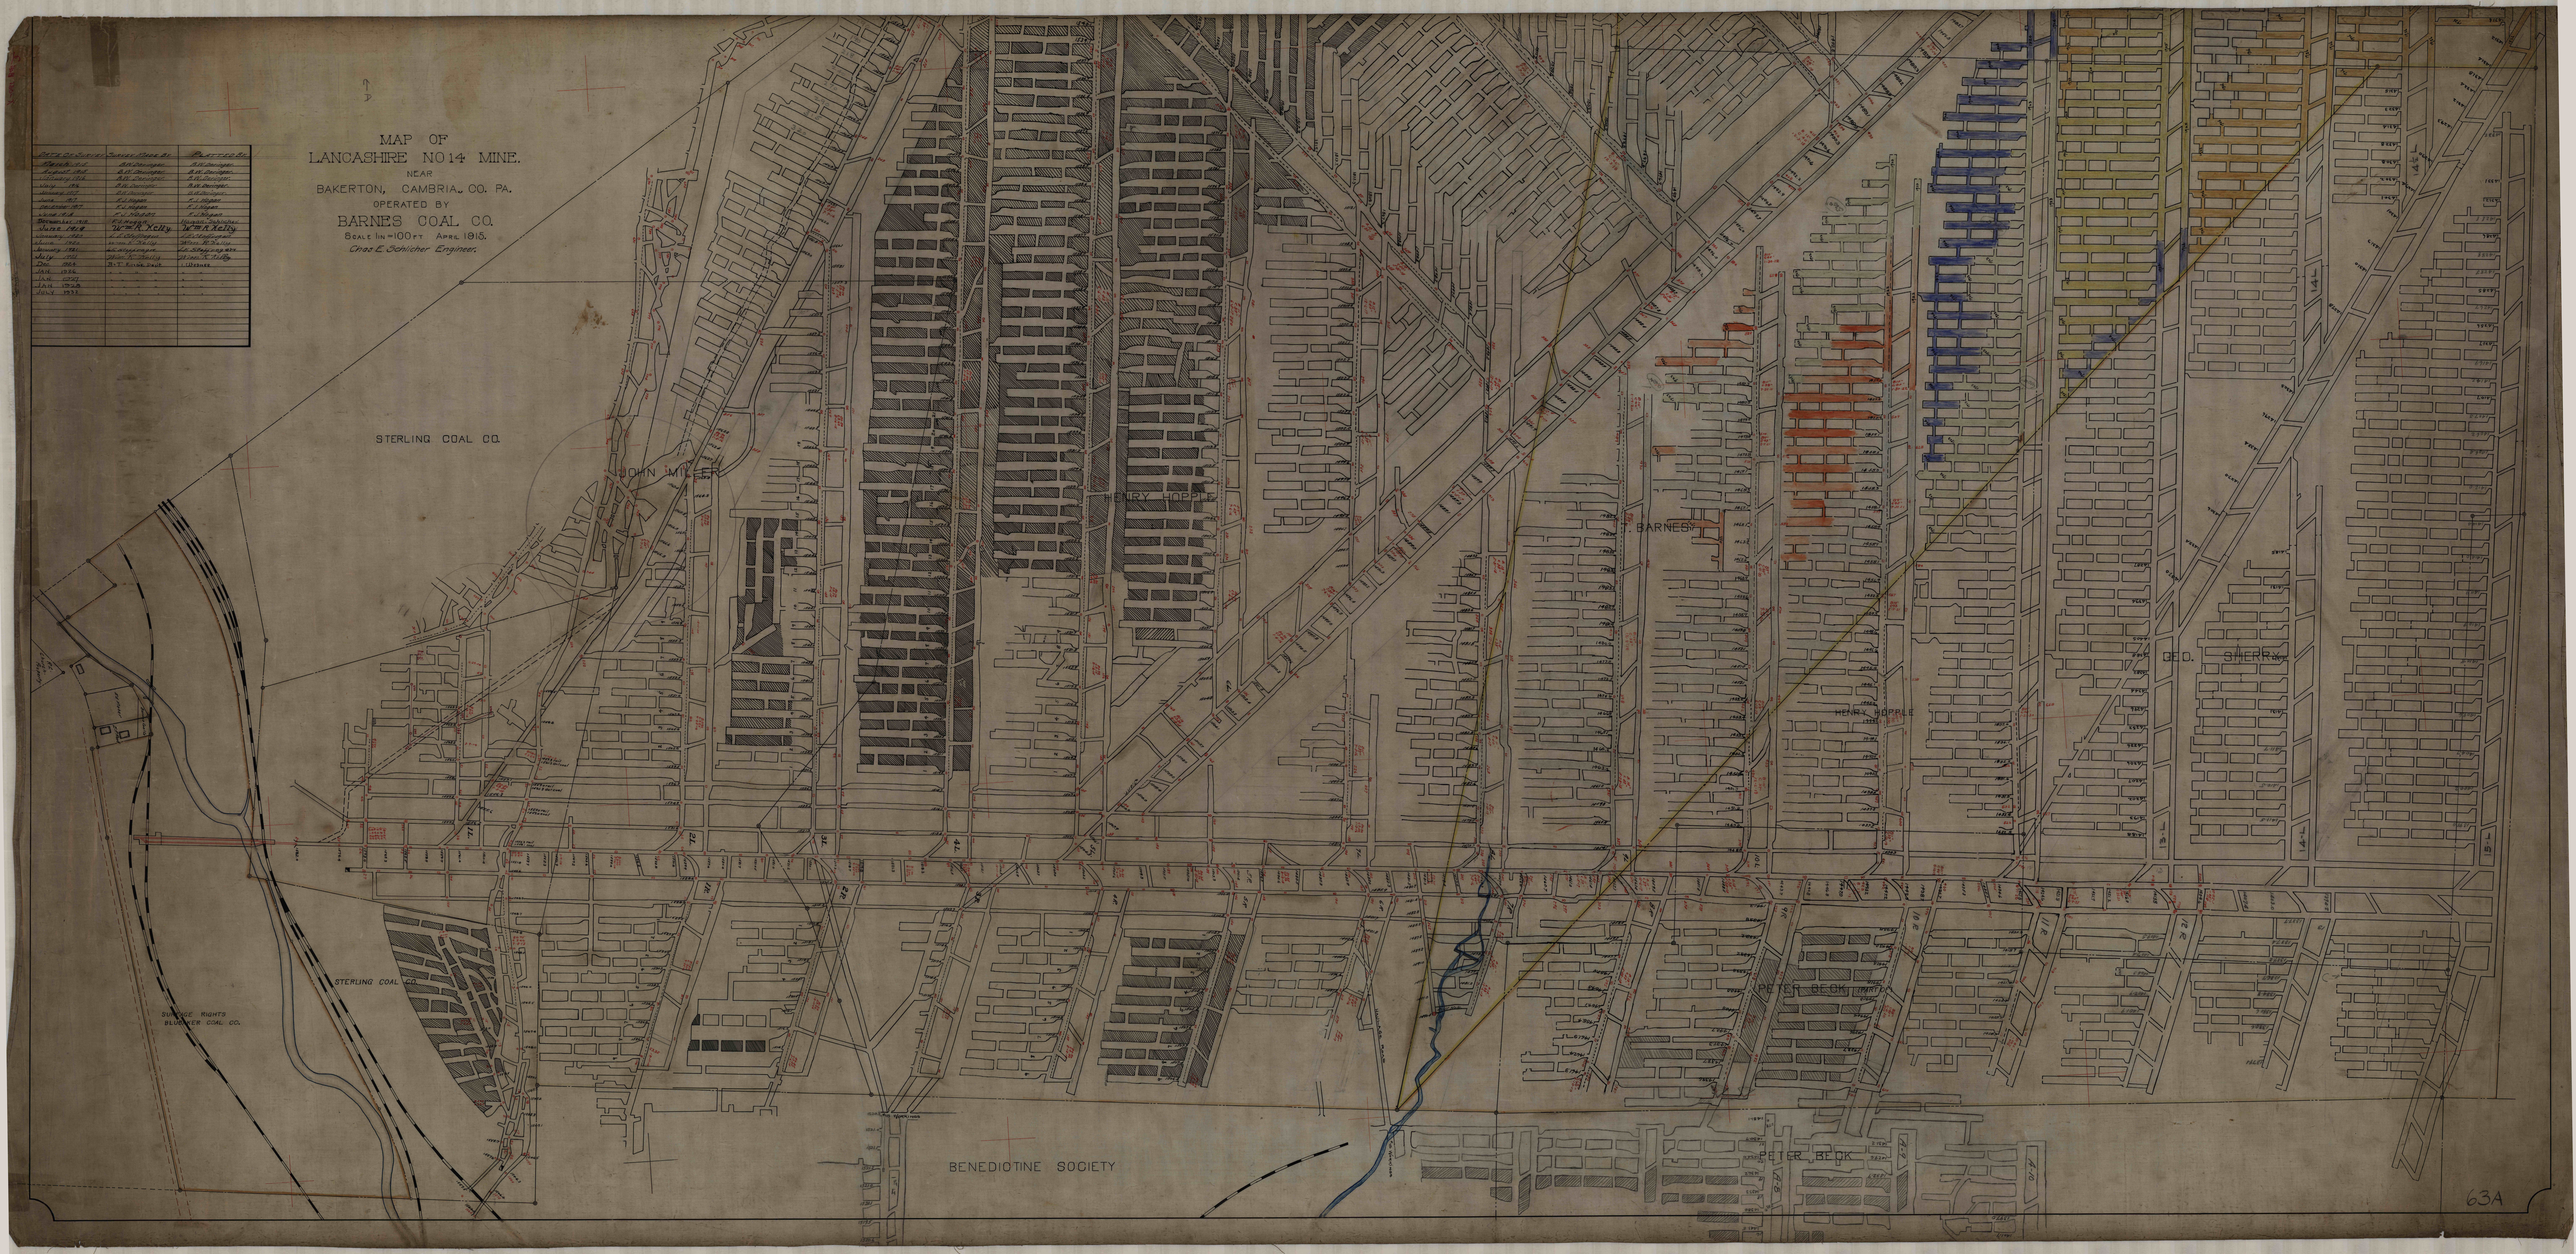
MAP OF
LANCASHIRE NO 14 MINE.
NEAR
BAKERTON, CAMBRIA CO. PA.
OPERATED BY
BARNES COAL CO.
SCALE 1 IN = 100 FT APRIL 1915.
Chas E. Schicher Engineer.
STERLING COAL CO.
JOHN MILLER
HENRY HOPPLE
J. BARNES
GEO. SHERRY
HENRY HOPPLE
PETER BECK
PETER BECK
BENEDICTINE SOCIETY
STERLING COAL CO.
SURFACE RIGHTS
BLUMMER COAL CO.
63A