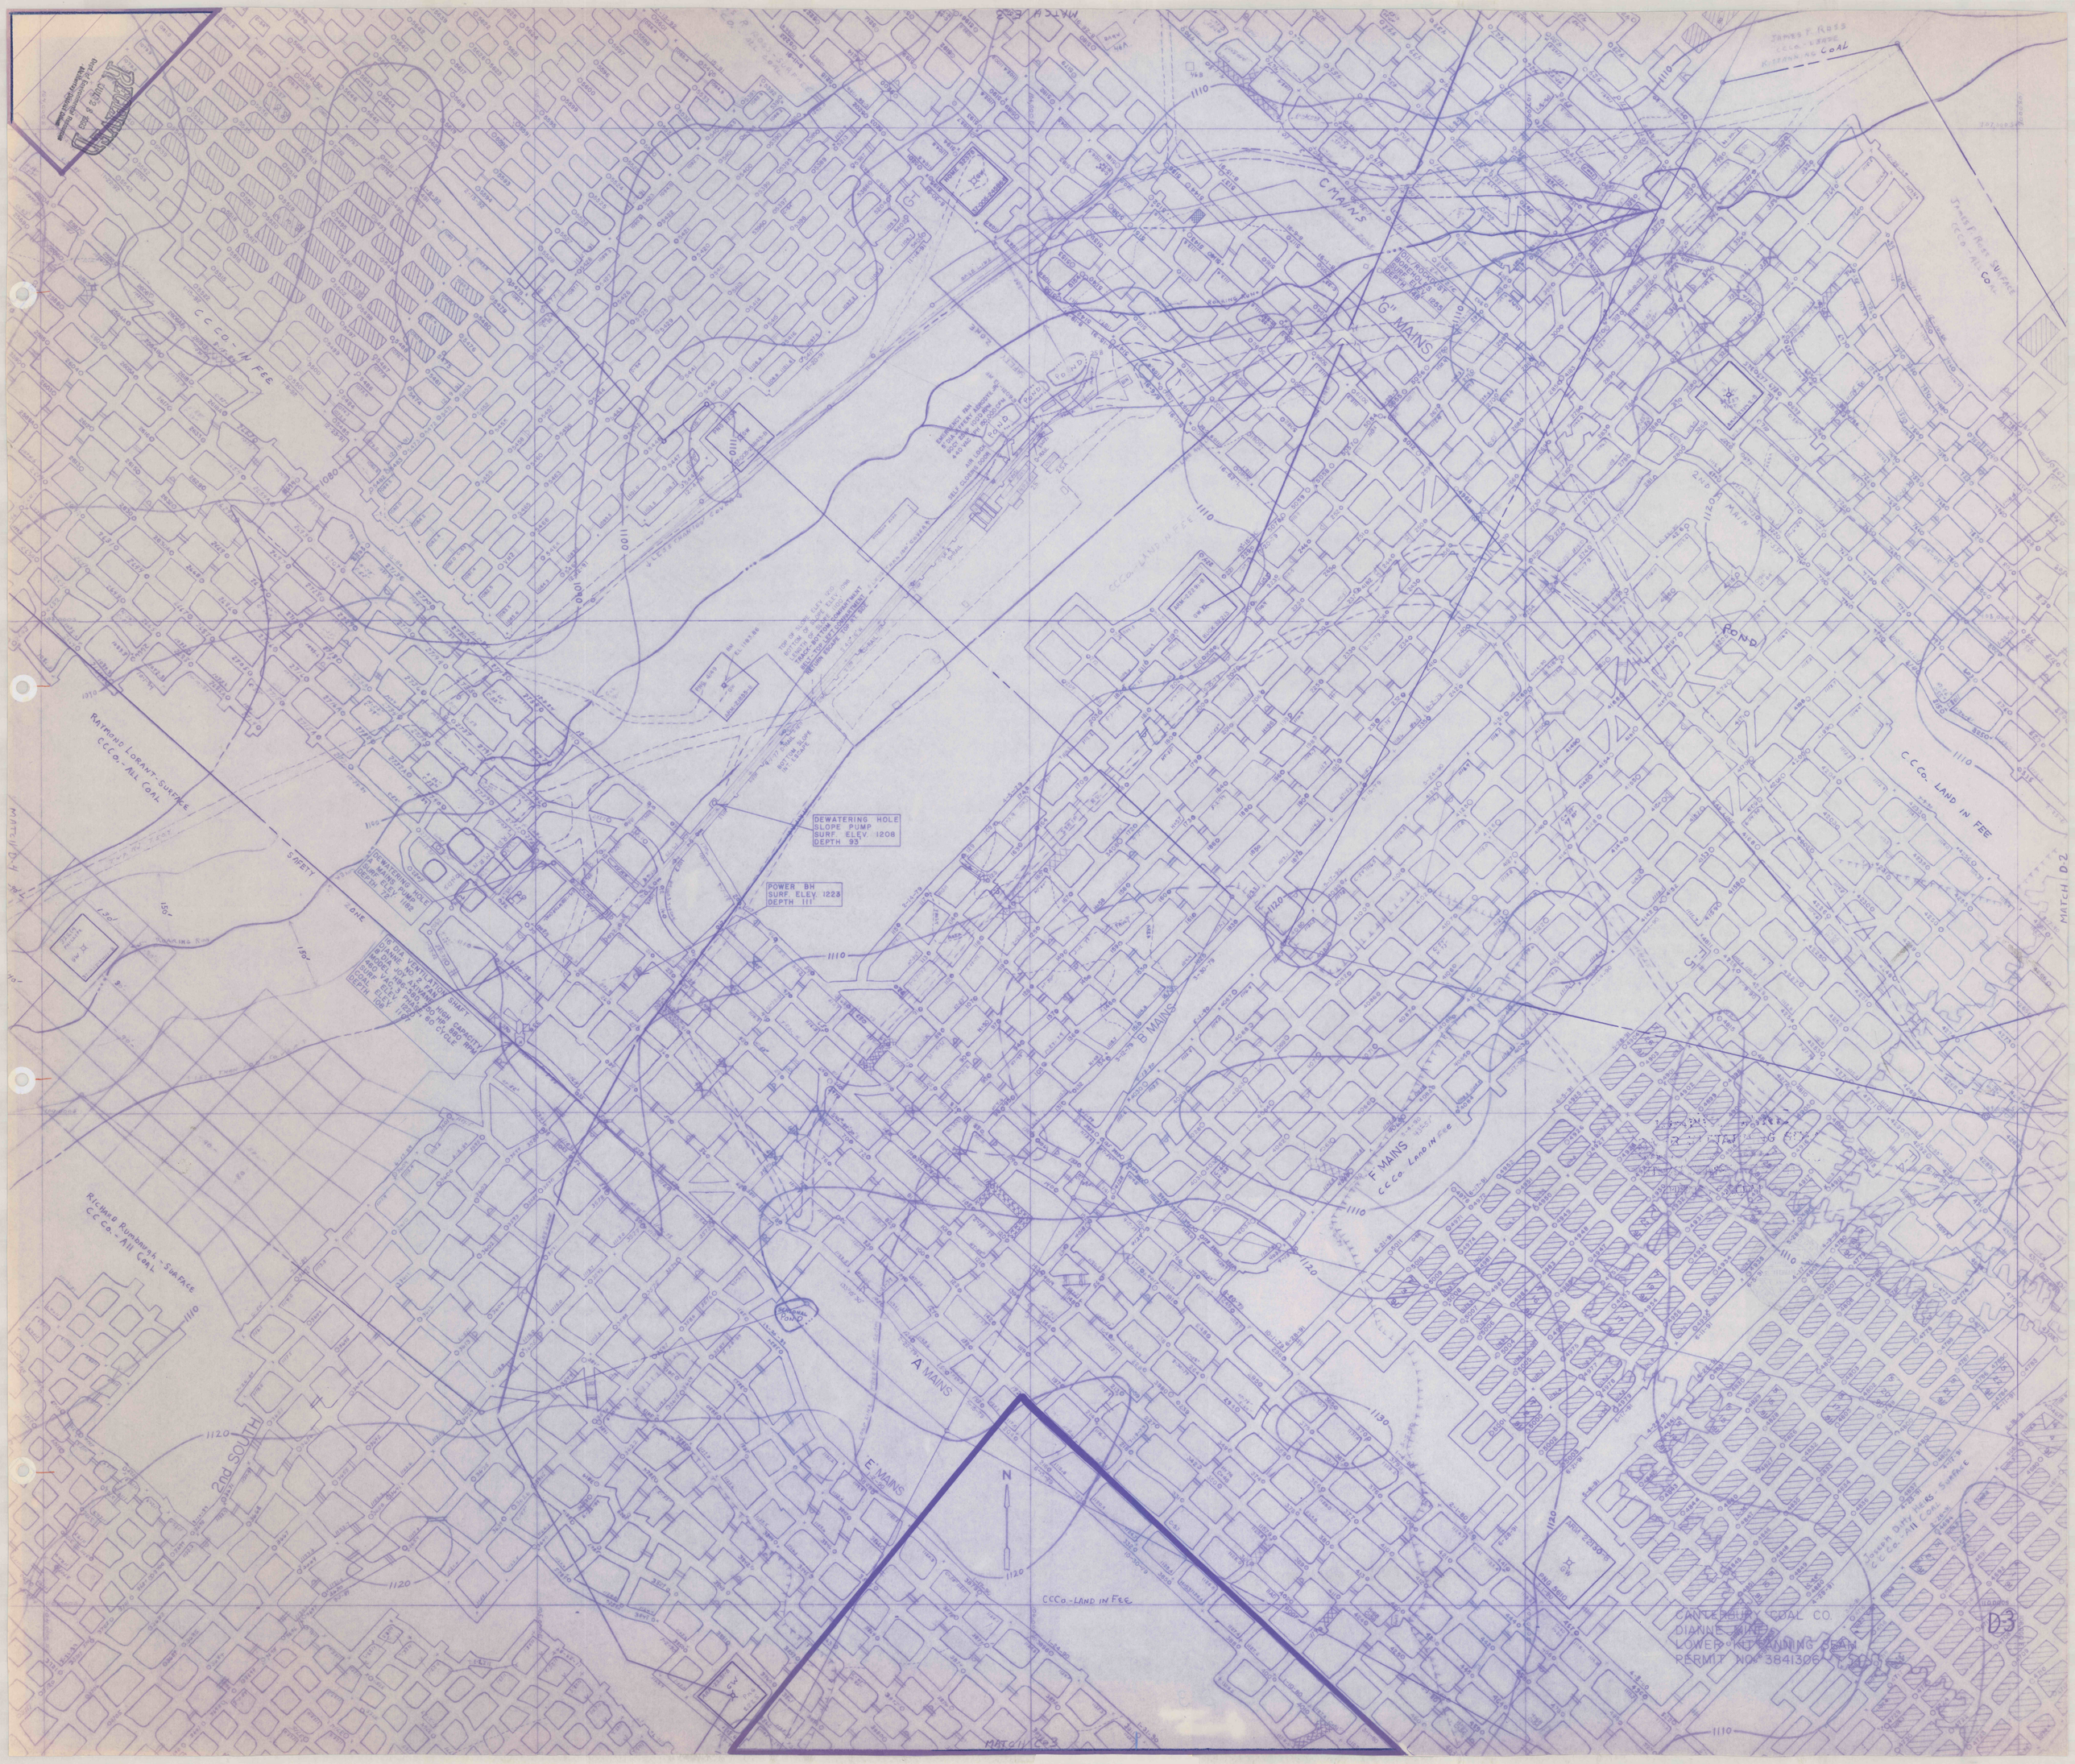

C MAINS
"G" MAINS
C C Co. IN FEE
RAYMOND LORANT - SURFACE
C C Co. - ALL COAL
DEWATERING HOLE
SLOPE PUMP
SURF. ELEV. 1208
DEPTH 93'
POWER BH
SURF. ELEV. 1223
DEPTH 111'
B MAINS
F MAINS
C C Co. LAND IN FEE
RICHARD RUMBAUGH - SURFACE
C C Co. - ALL COAL
A MAINS
E MAINS
2nd SOUTH
C C Co. LAND IN FEE
N
CANTERBURY COAL CO.
DIANNE MINE
LOWER KITTANNING SEAM
PERMIT NO. 3841306
D3