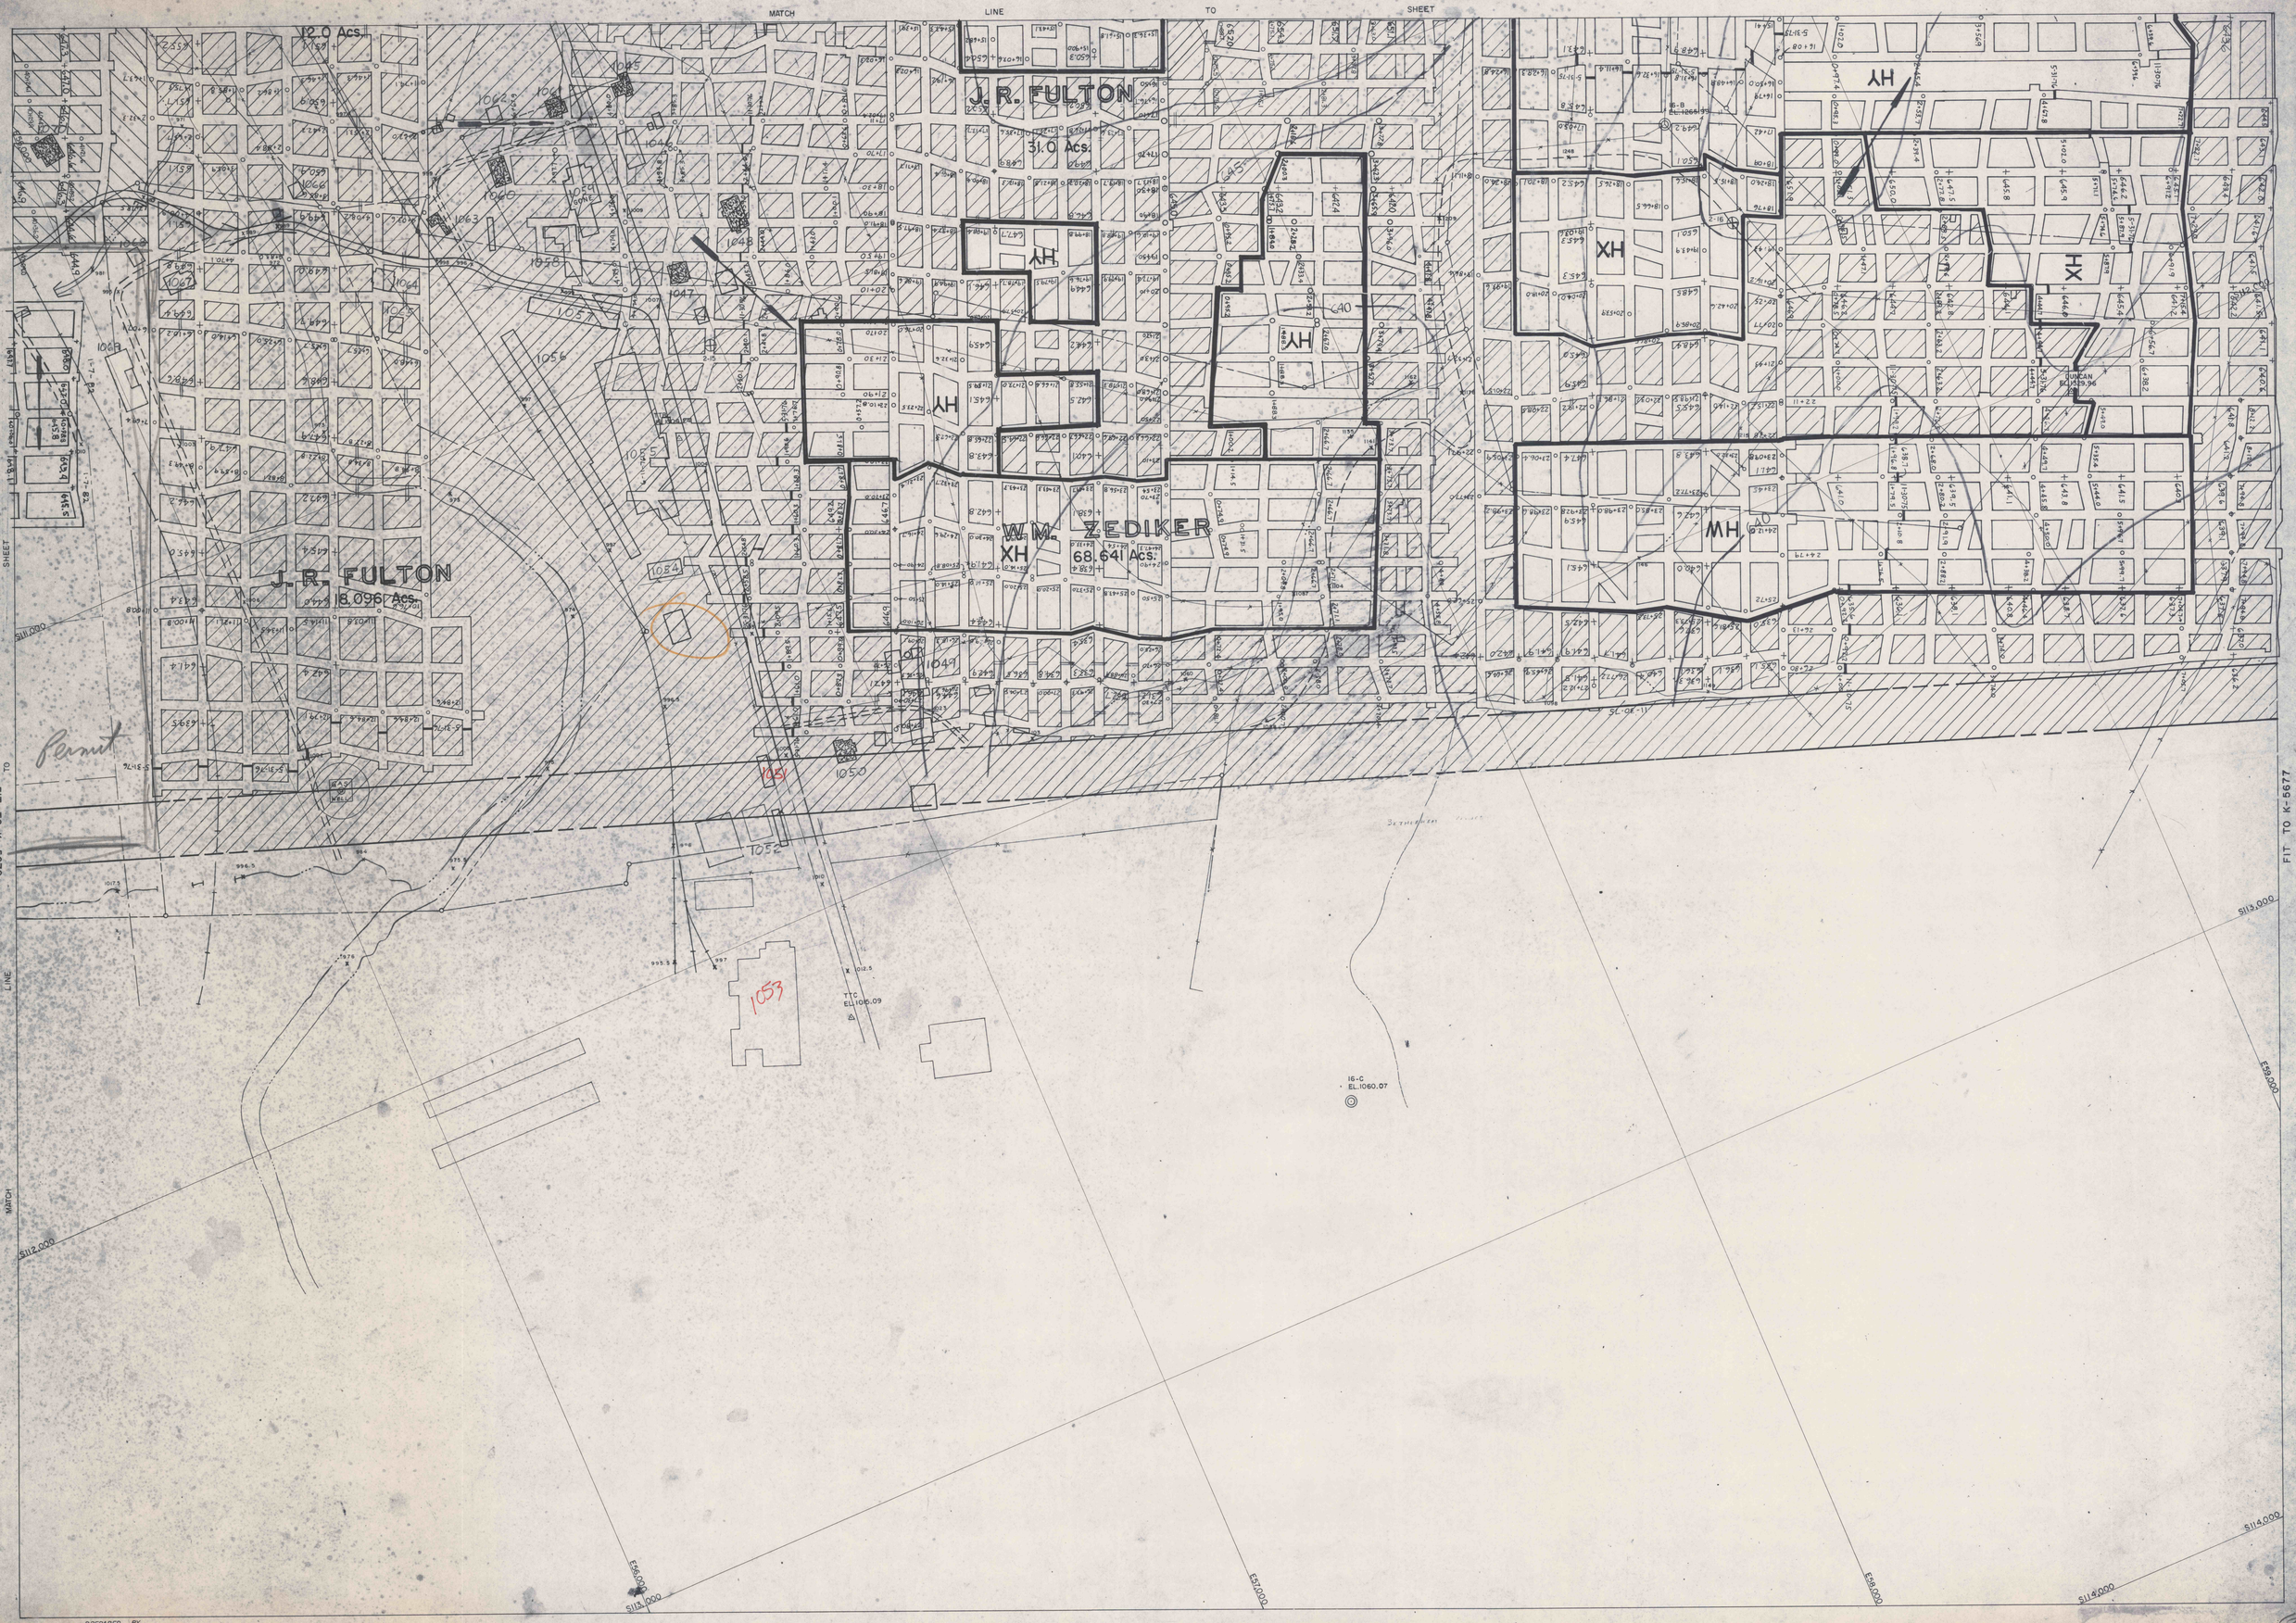

PREPARED BY
AERIAL MAP SERVICE CO.
PITTSBURGH PENNA.

SCALE 1" = 100'

SHEET OF
K5678