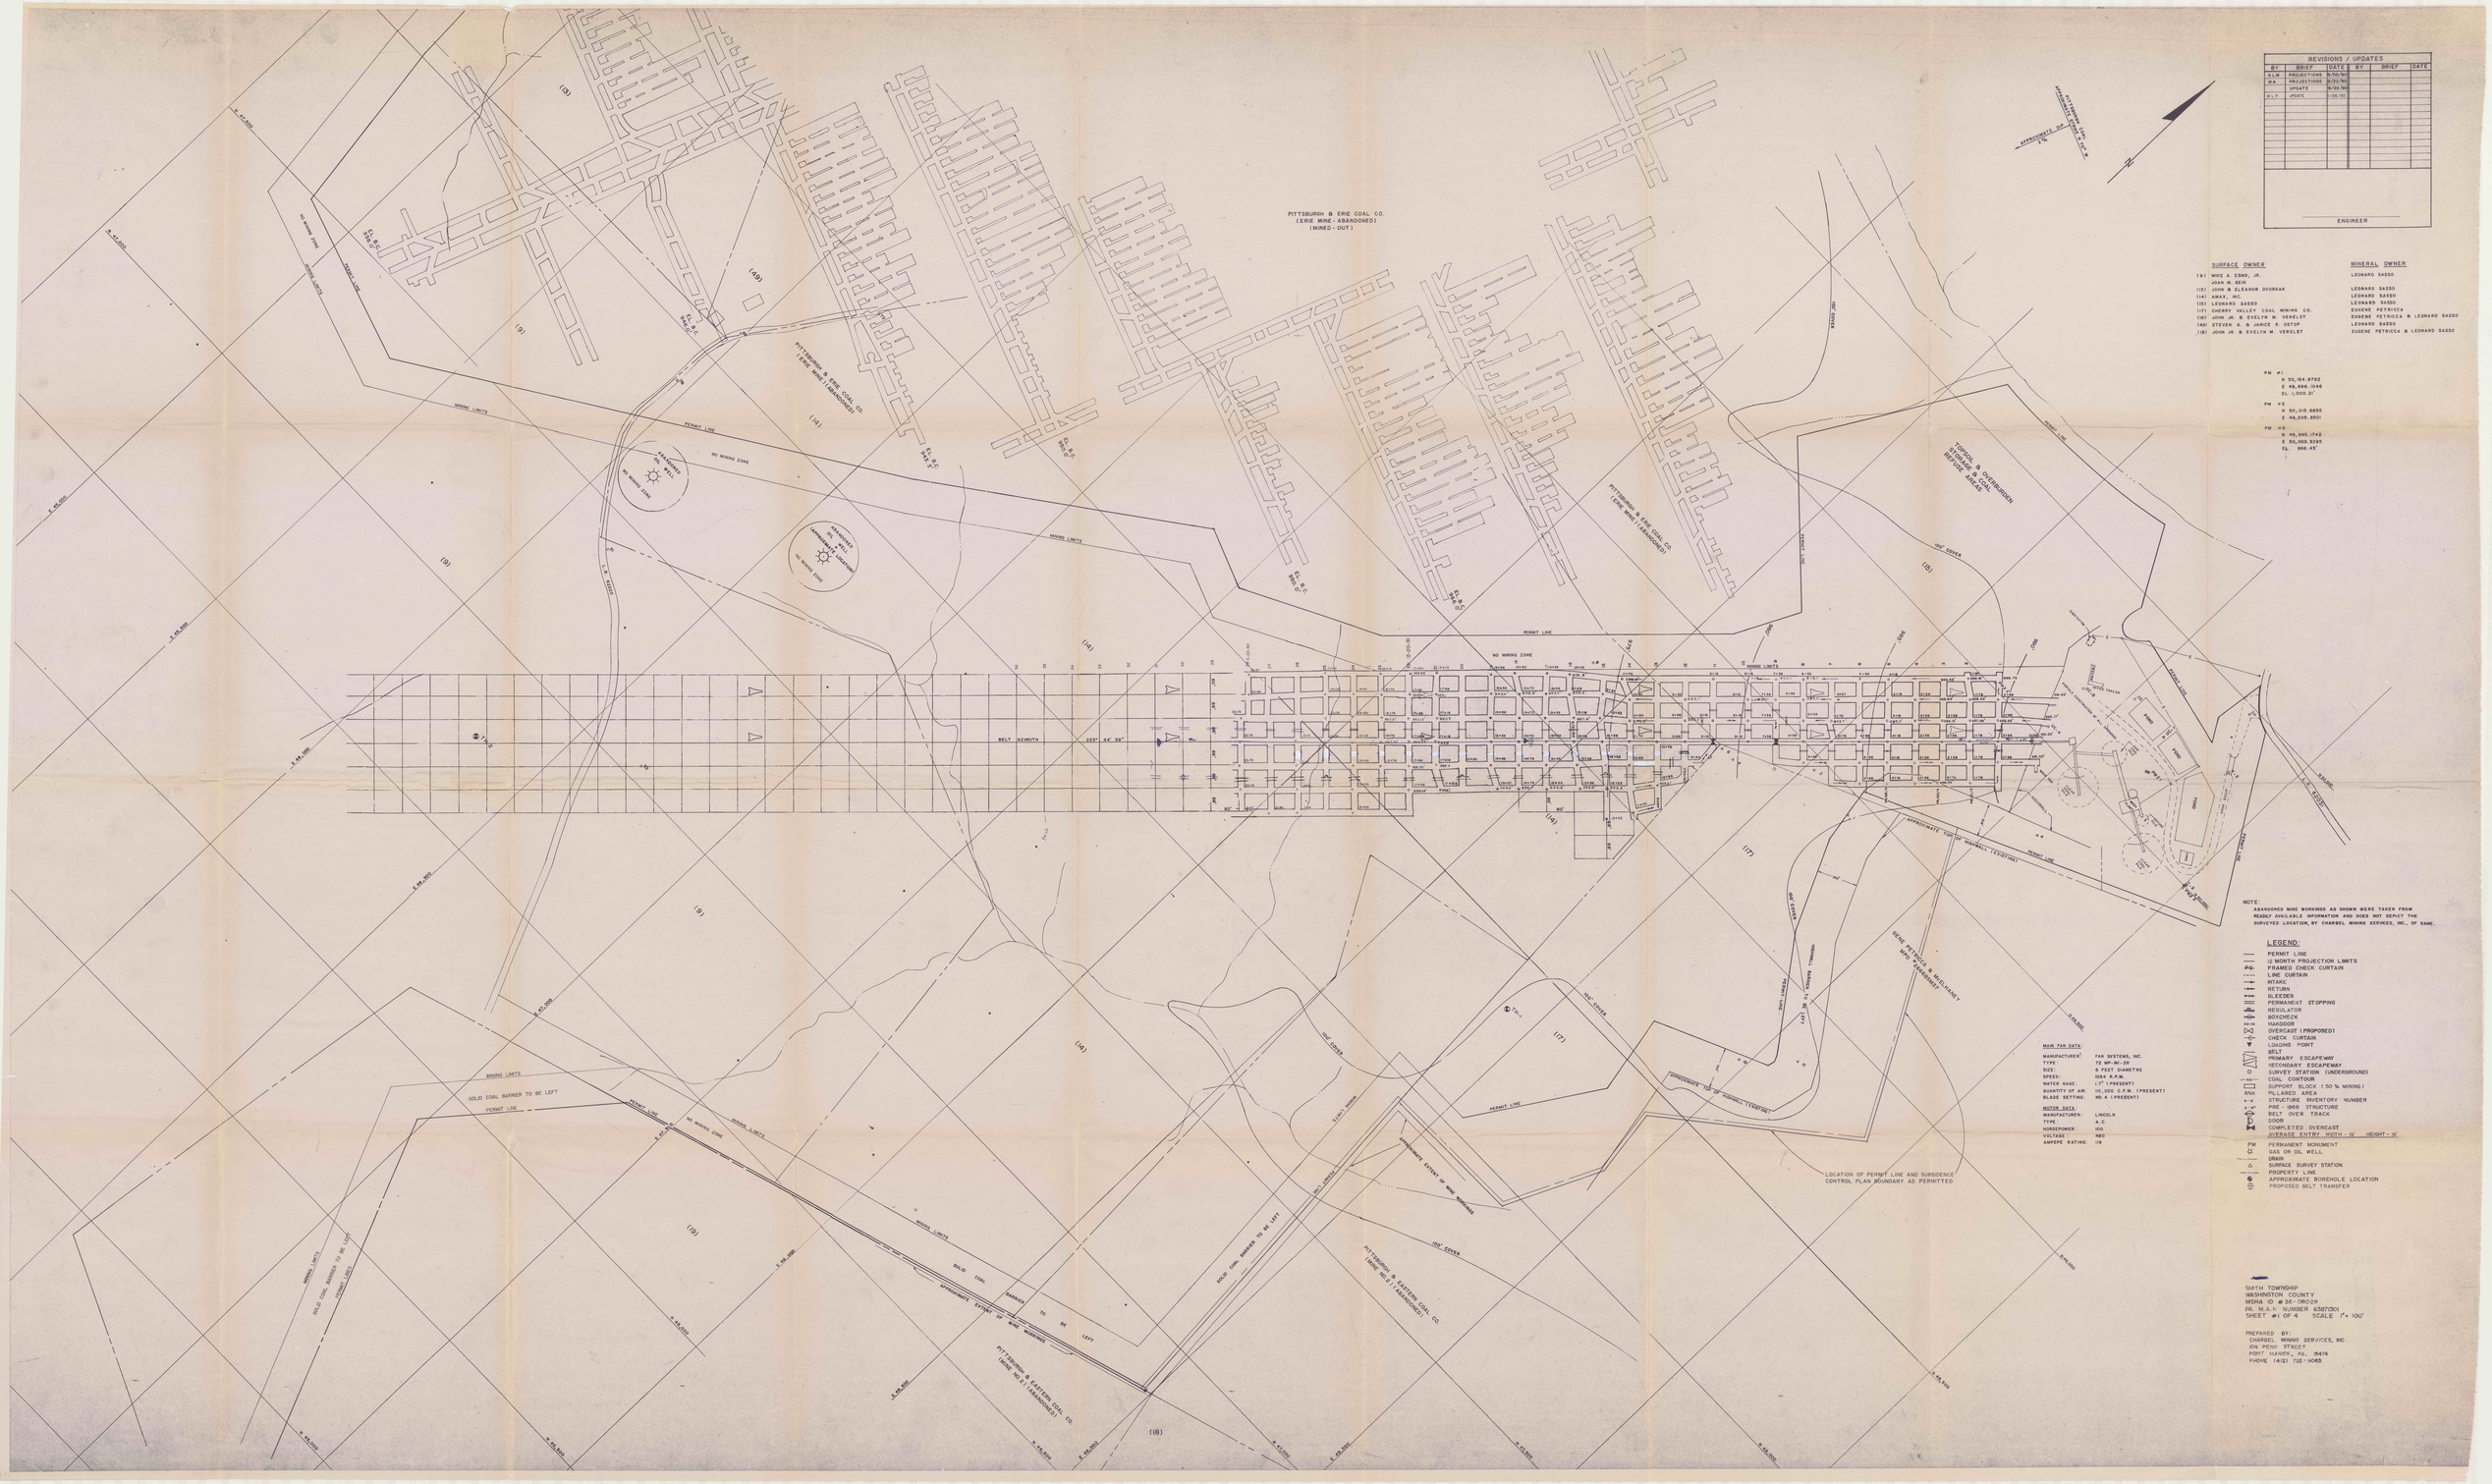
PITTSBURGH & ERIE COAL CO.
(ERIE MINE - ABANDONED)
(MINED - OUT)
PITTSBURGH & ERIE COAL CO.
(ERIE MINE / ABANDONED)
PITTSBURGH & ERIE COAL CO.
(ERIE MINE / ABANDONED)
TOMSON & OVERBURDEN
STORAGE & COAL
RETURN AIRWAY
PITTSBURGH & EASTERN COAL CO.
(MINE NO. 1 / ABANDONED)
PITTSBURGH & EASTERN COAL CO.
(MINE NO. 1 / ABANDONED)
SEVIE PETRICCA & MELEMANT
MINE / ABANDONED
ABANDONED
OIL WELL
NO MINING ZONE
PERMIT LINE
MINING LIMITS
SOLID COAL BARRIER TO BE LEFT
BELT AZIMUTH
225° 44' 39"
APPROXIMATE EXTENT OF MINE WORKINGS
APPROXIMATE TOP OF HORIZON (EXISTING)
LOCATION OF PERMIT LINE AND SUBSIDENCE
CONTROL PLAN BOUNDARY AS PERMITTED
OVERCAST
OVERCAST
OVERCAST